


X-178-3 - Transmission Line Rebuild Project (Northern Segment)

Sugar Hill, Bethlehem, Whitefield, Dalton, NH

Environmental Map

Date: July 17, 2025

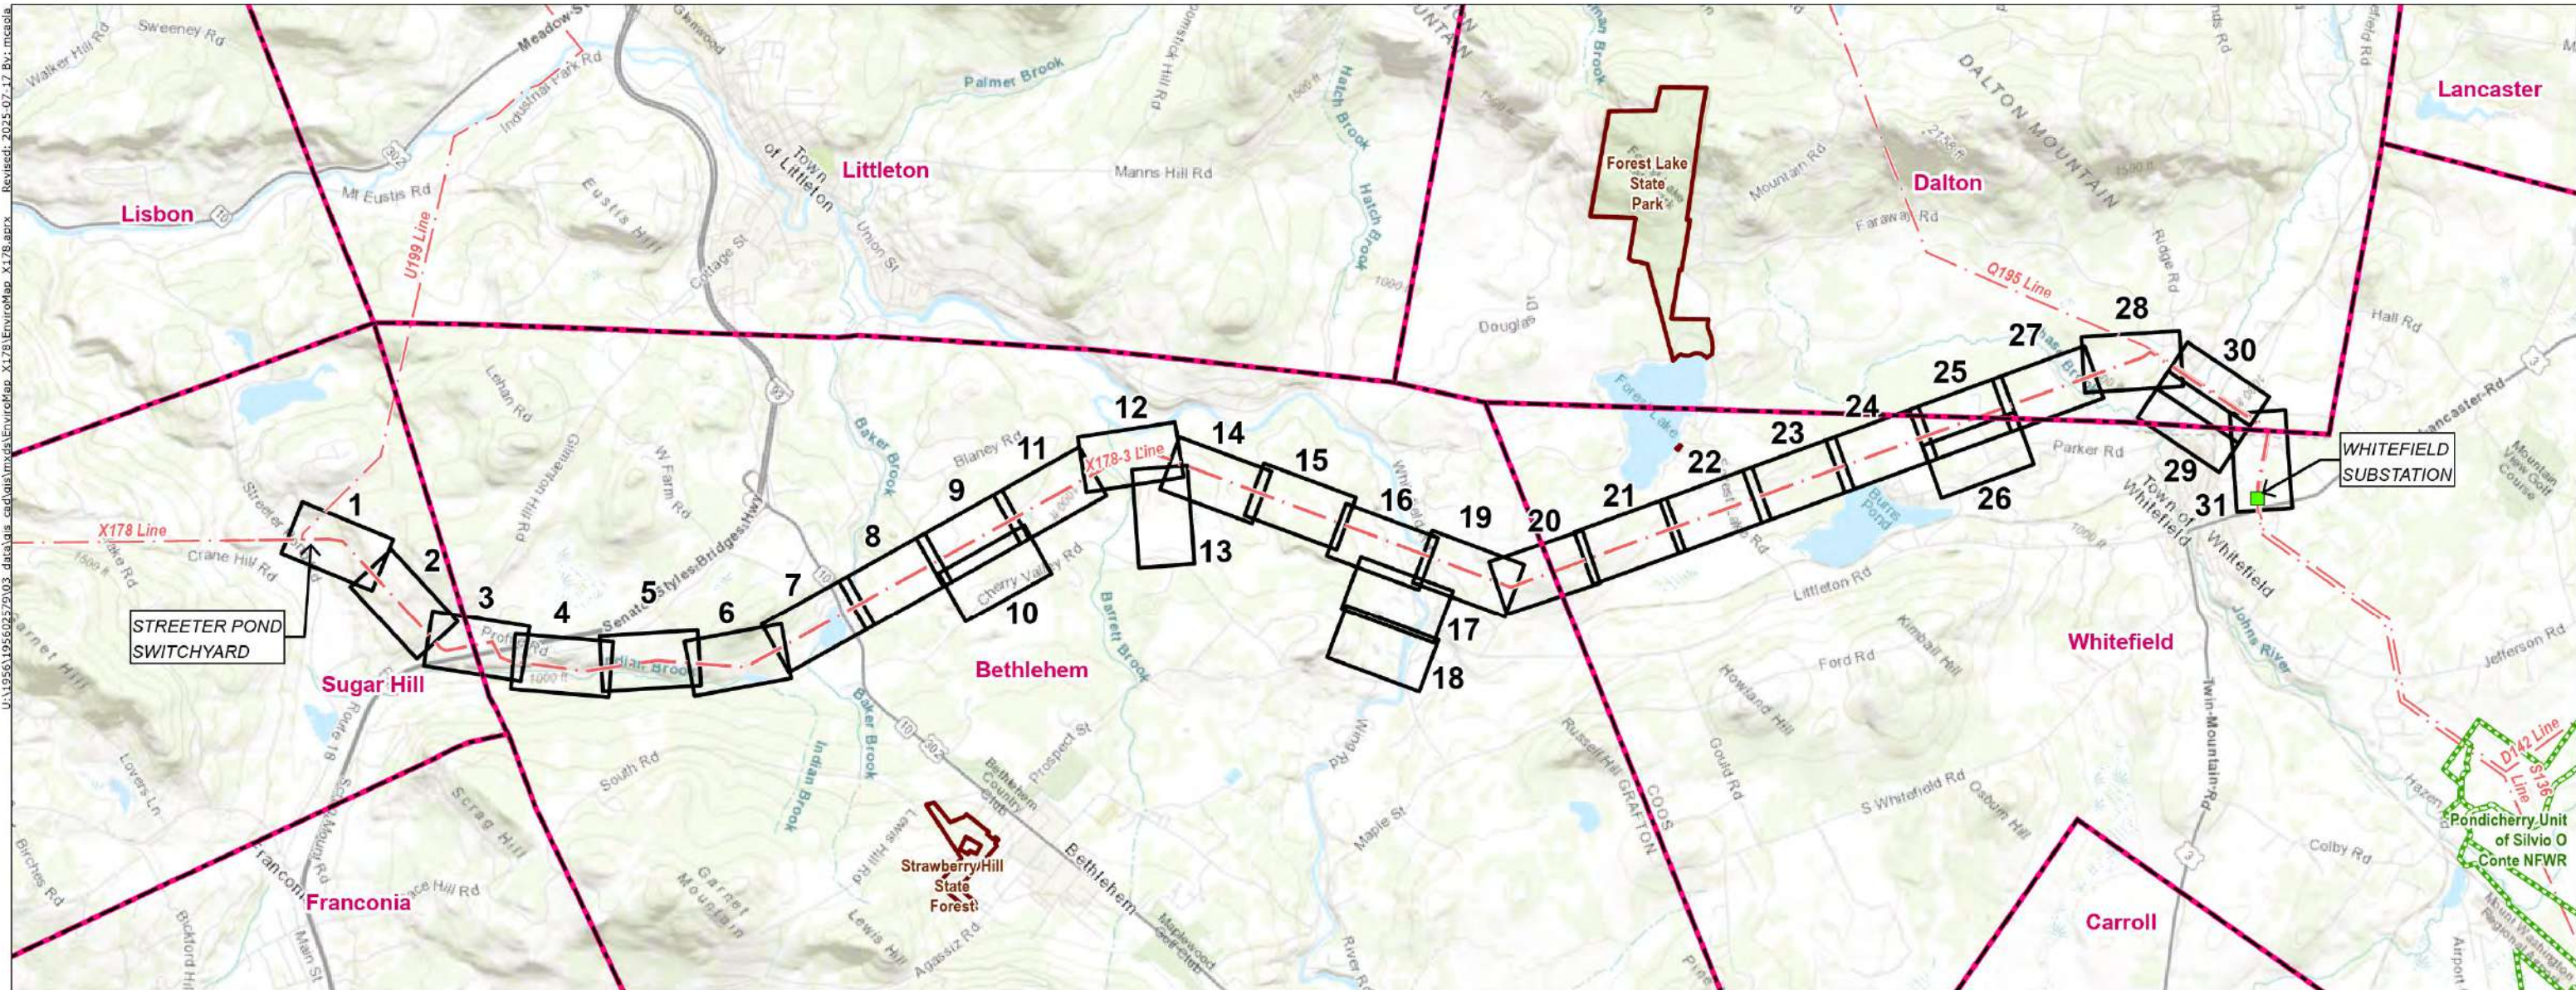

U:\1956\195602529\03_data\gis_cad\gis\mxd\EnviroMap_X178_EnviroMap_X178.aerx Revised: 2025-07-17 By: mcaala

Legend

- Substation
- Overhead Transmission Line
- Map Sheet
- Municipal Boundary
- Federal Owned Property
- State Owned Property



0 1 2 Miles

INDEX OF FIGURES

Title Sheet / Index Map
Map Sheets 1-31

PREPARED FOR:




13 Legends Drive
Hooksett, NH 03106



PREPARED BY:



30 Park Drive
Topsham, ME 04086

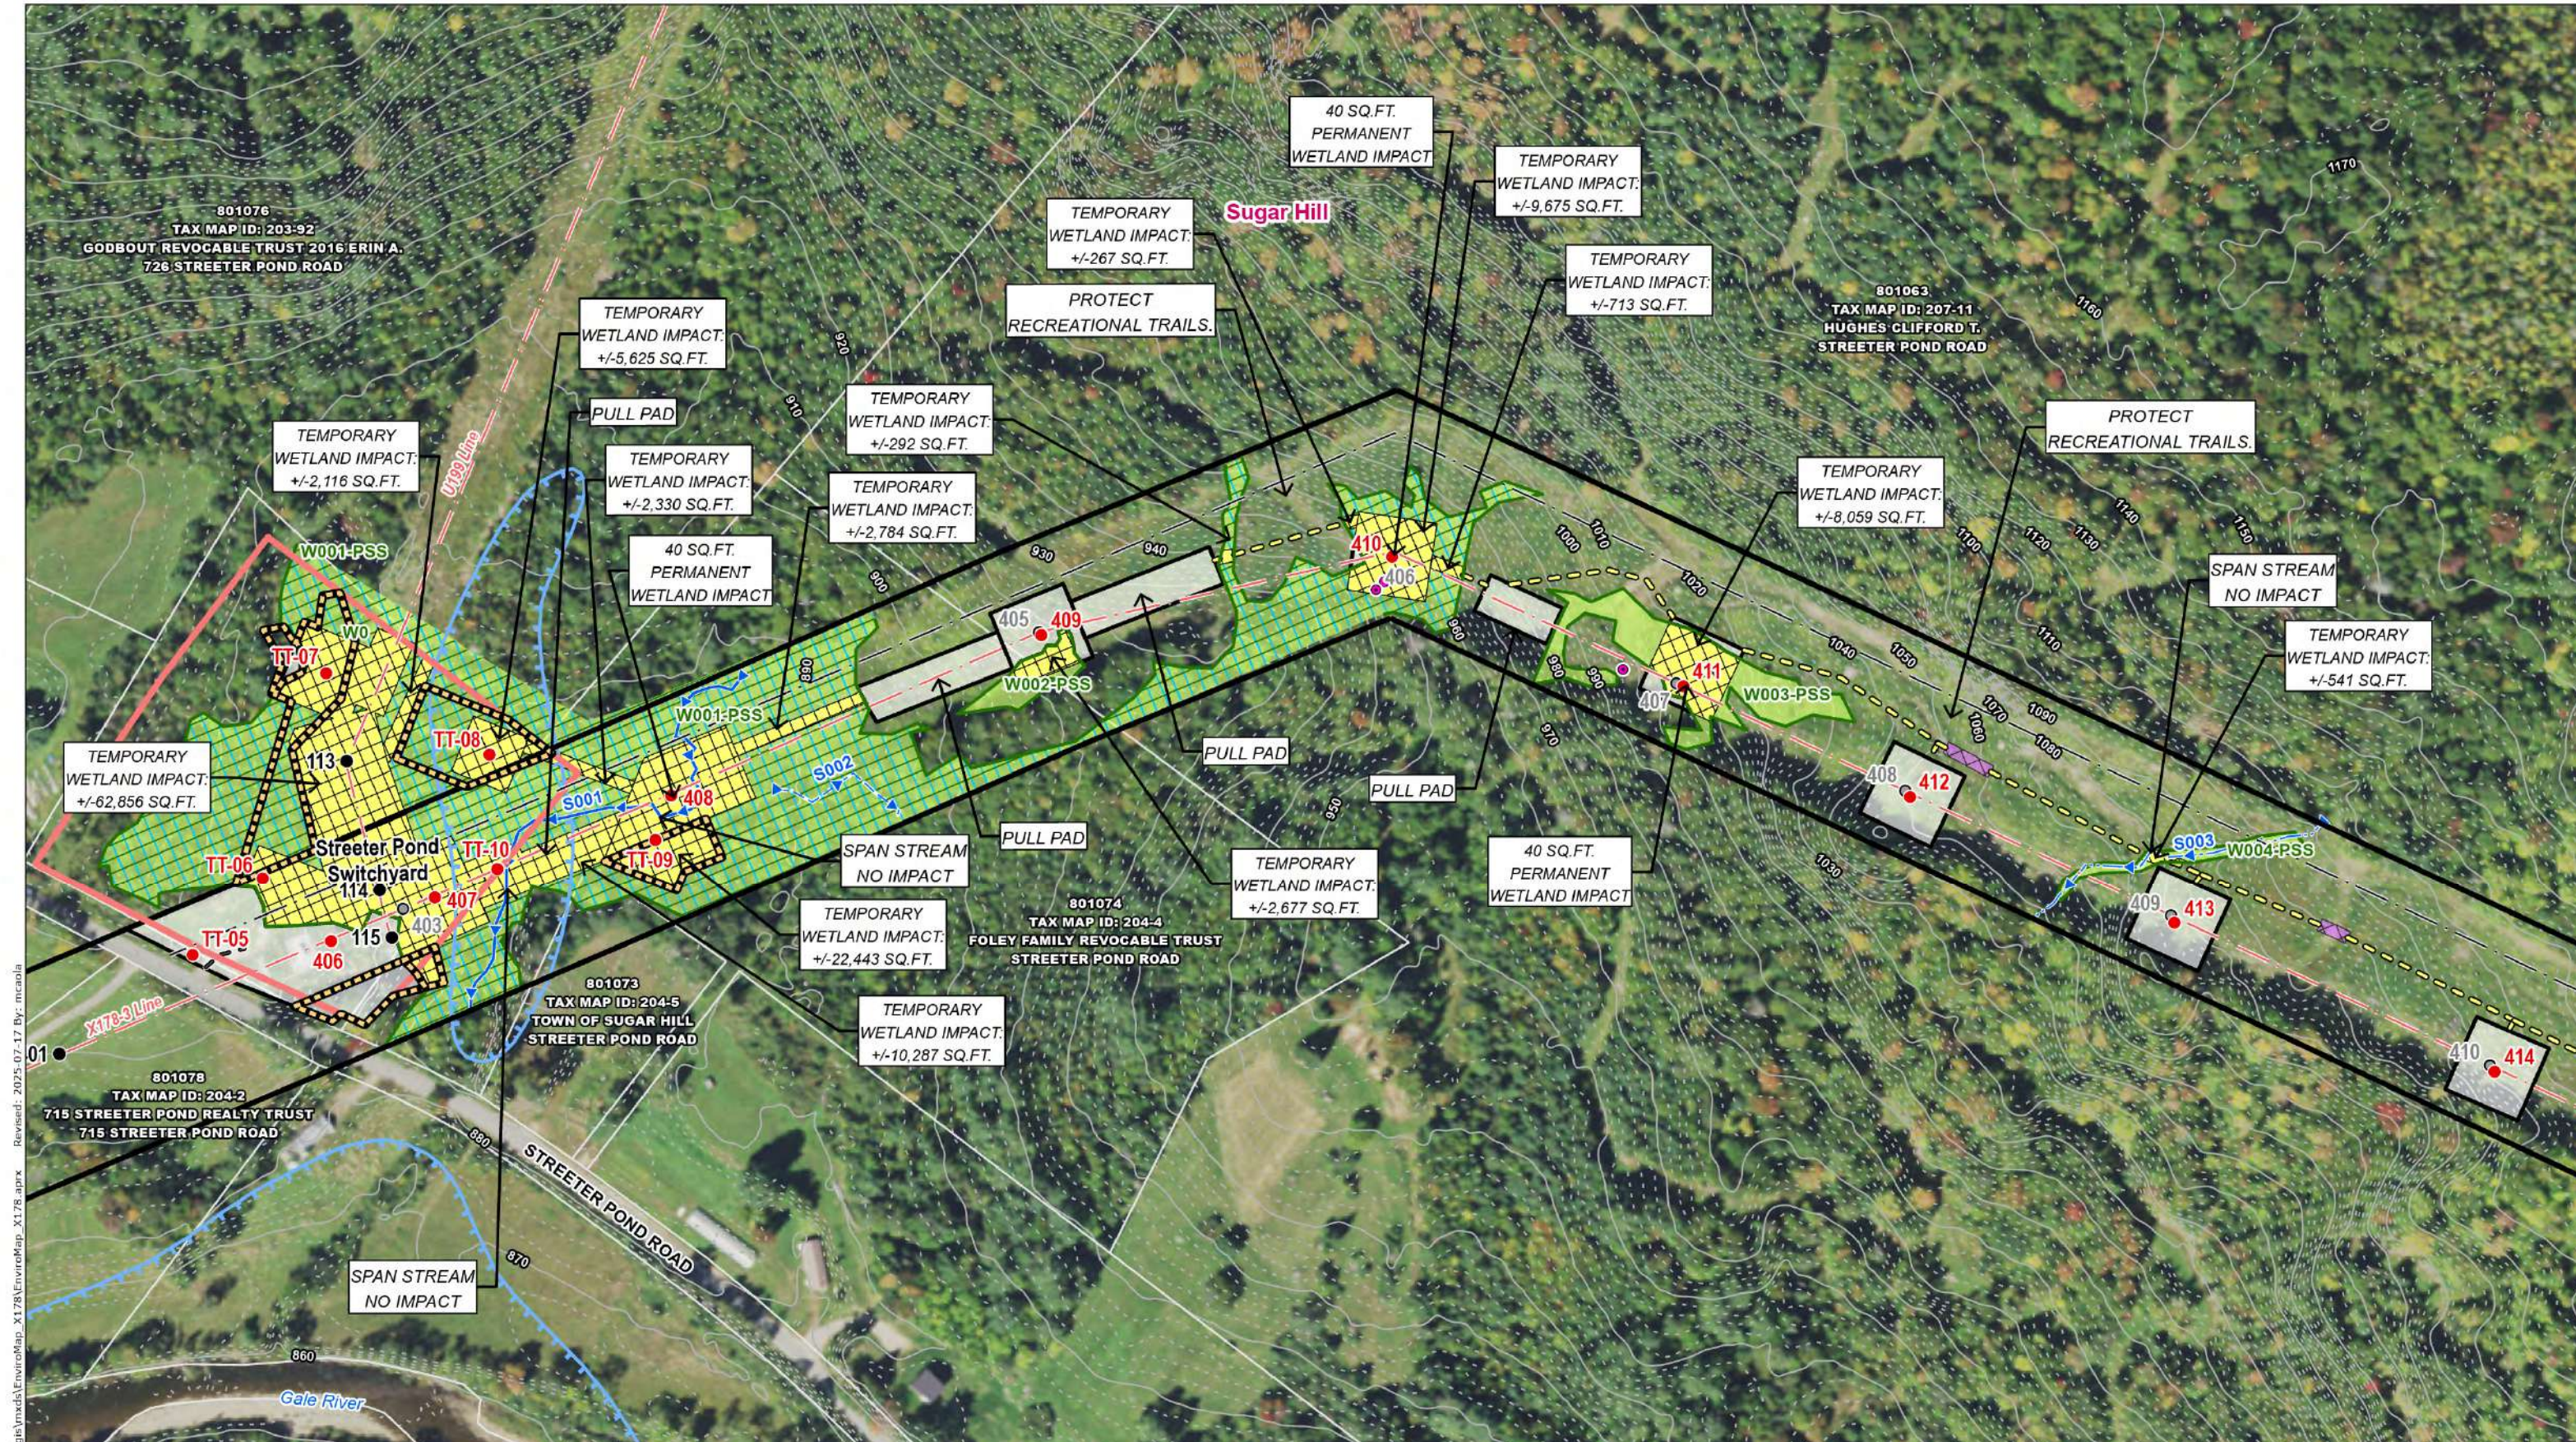

U:\1956\19560257\03_data\gis_cad\gis\mxd\EnviroMap_X178.aprx
Revised: 2025-07-17 By: mcaala

INDEX MAP

Legend

- Existing Structure
- Existing Structure to be Removed
- Proposed Structure
- Existing Right-Of-Way (ROW)
- Overhead Eversource Line
- Overhead Distribution Line
- Access
- Off-ROW Access with Pending Rights (or Agreement Renewal)
- Access Road to be Improved
- Proposed Access

- Temporary Construction Matting
- Upland Construction Matting
- Stone Work Pad
- Eversource Owned Property
- Parcel Boundary
- Abutter Number
- Municipal Boundary
- Existing Access
- Off-ROW Access with Pending Rights (or Agreement Renewal)
- Access Road to be Improved
- Proposed Access

- Confirmed Vernal Pool Extent
- Potential Vernal Pool Extent
- Field Delineated Ephemeral Watercourse
- Field Delineated Intermittent Watercourse
- Field Delineated Perennial Watercourse
- Field Delineated Wetland Boundary Outline
- Field Delineated Wetland
- Open Water

- FEMA 100-Year Flood Zone
- FEMA Floodway
- Priority Resource Area
- Potential Turtle Overwintering Habitat

- Railroad
- Stone Wall
- Gate
- Culvert
- Area of Limited Tree Clearing

Map Notes:
Coordinate System: NAD 1983 StatePlane New Hampshire FIPS 2800 Feet
Data source: Existing ROW lines, structures, and transmission lines provided Eversource Energy. Wetlands, watercourses, and vernal pools delineated and verified by Stantec May 2023. Additional sources include: FEMA, NH Granit.
Basemap: NAIP 2021

Eversource ENERGY

Eversource X-178-3 - Transmission Line Rebuild Project (Northern Segment) Environmental Map Set

Sugar Hill, NH	MAP SHEET 1 of 31
Date: July 17, 2025	



U:\1956\195602579\03_data\gis_cad\gis\mxds\EnviroMap_X178.aprx
Revised: 2025-07-17 By: mcaola

INDEX MAP

Legend

- Existing Structure - Existing Structure to be Removed - Proposed Structure - Existing Right-Of-Way (ROW) - Overhead Eversource Line - Overhead Distribution Line - Existing Access - Off-ROW Access with Pending Rights (or Agreement Renewal) - Access Road to be Improved - Proposed Access	- Temporary Construction Matting - Upland Construction Matting - Stone Work Pad - Eversource Owned Property - Parcel Boundary - Abutter Number - Municipal Boundary 2ft Contour 10ft Contour	- Confirmed Vernal Pool Extent - Potential Vernal Pool Extent - Field Delineated Ephemeral Watercourse - Field Delineated Intermittent Watercourse - Field Delineated Perennial Watercourse - Field Delineated Wetland Boundary Outline - Field Delineated Wetland - Open Water	- FEMA 100-Year Flood Zone - FEMA Floodway - Priority Resource Area - Potential Turtle Overwintering Habitat	- Railroad - Stone Wall - Gate - Culvert - Area of Limited Tree Clearing
---	--	---	--	--

Map Notes:
Coordinate System: NAD 1983 StatePlane New Hampshire FIPS 2800 Feet
Data source: Existing ROW lines, structures, and transmission lines provided Eversource Energy. Wetlands, watercourses, and vernal pools delineated and verified by Stantec May 2023. Additional sources include: FEMA, NH Granit. Basemap: NAIP 2021

Eversource
ENERGY

Eversource X-178-3 - Transmission Line Rebuild Project (Northern Segment) Environmental Map Set


Sugar Hill, NH	MAP SHEET 2 of 31
Date: July 17, 2025	




Legend

- Existing Structure - Existing Structure to be Removed - Proposed Structure - Existing Right-Of-Way (ROW) - Overhead Eversource Line - Overhead Distribution Line - Existing Access - Off-ROW Access with Pending Rights (or Agreement Renewal) - Access Road to be Improved - Proposed Access	- Temporary Construction Matting - Upland Construction Matting - Stone Work Pad - Eversource Owned Property - Parcel Boundary - Abutter Number - Municipal Boundary 2ft Contour 10ft Contour	- Confirmed Vernal Pool Extent - Potential Vernal Pool Extent - Field Delineated Ephemeral Watercourse - Field Delineated Intermittent Watercourse - Field Delineated Perennial Watercourse - Field Delineated Wetland Boundary Outline - Field Delineated Wetland - Open Water	- FEMA 100-Year Flood Zone - FEMA Floodway - Priority Resource Area - Potential Turtle Overwintering Habitat	- Railroad - Stone Wall - Gate - Culvert - Area of Limited Tree Clearing
---	--	---	--	--


Map Notes:
Coordinate System: NAD 1983 StatePlane New Hampshire FIPS 2800 Feet
Data source: Existing ROW lines, structures, and transmission lines provided Eversource Energy. Wetlands, watercourses, and vernal pools delineated and verified by Stantec May 2023. Additional sources include: FEMA, NH Grant, Basemap: NAIP 2021

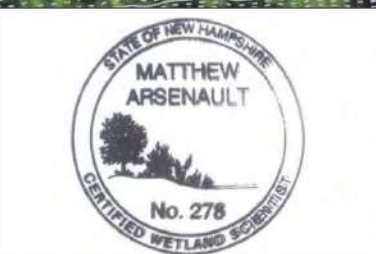

EVERSOURCE ENERGY	
Eversource X-178-3 - Transmission Line Rebuild Project (Northern Segment) Environmental Map Set	
Sugar Hill/Bethlehem, NH	MAP SHEET 3 of 31
Date: July 17, 2025	Stantec

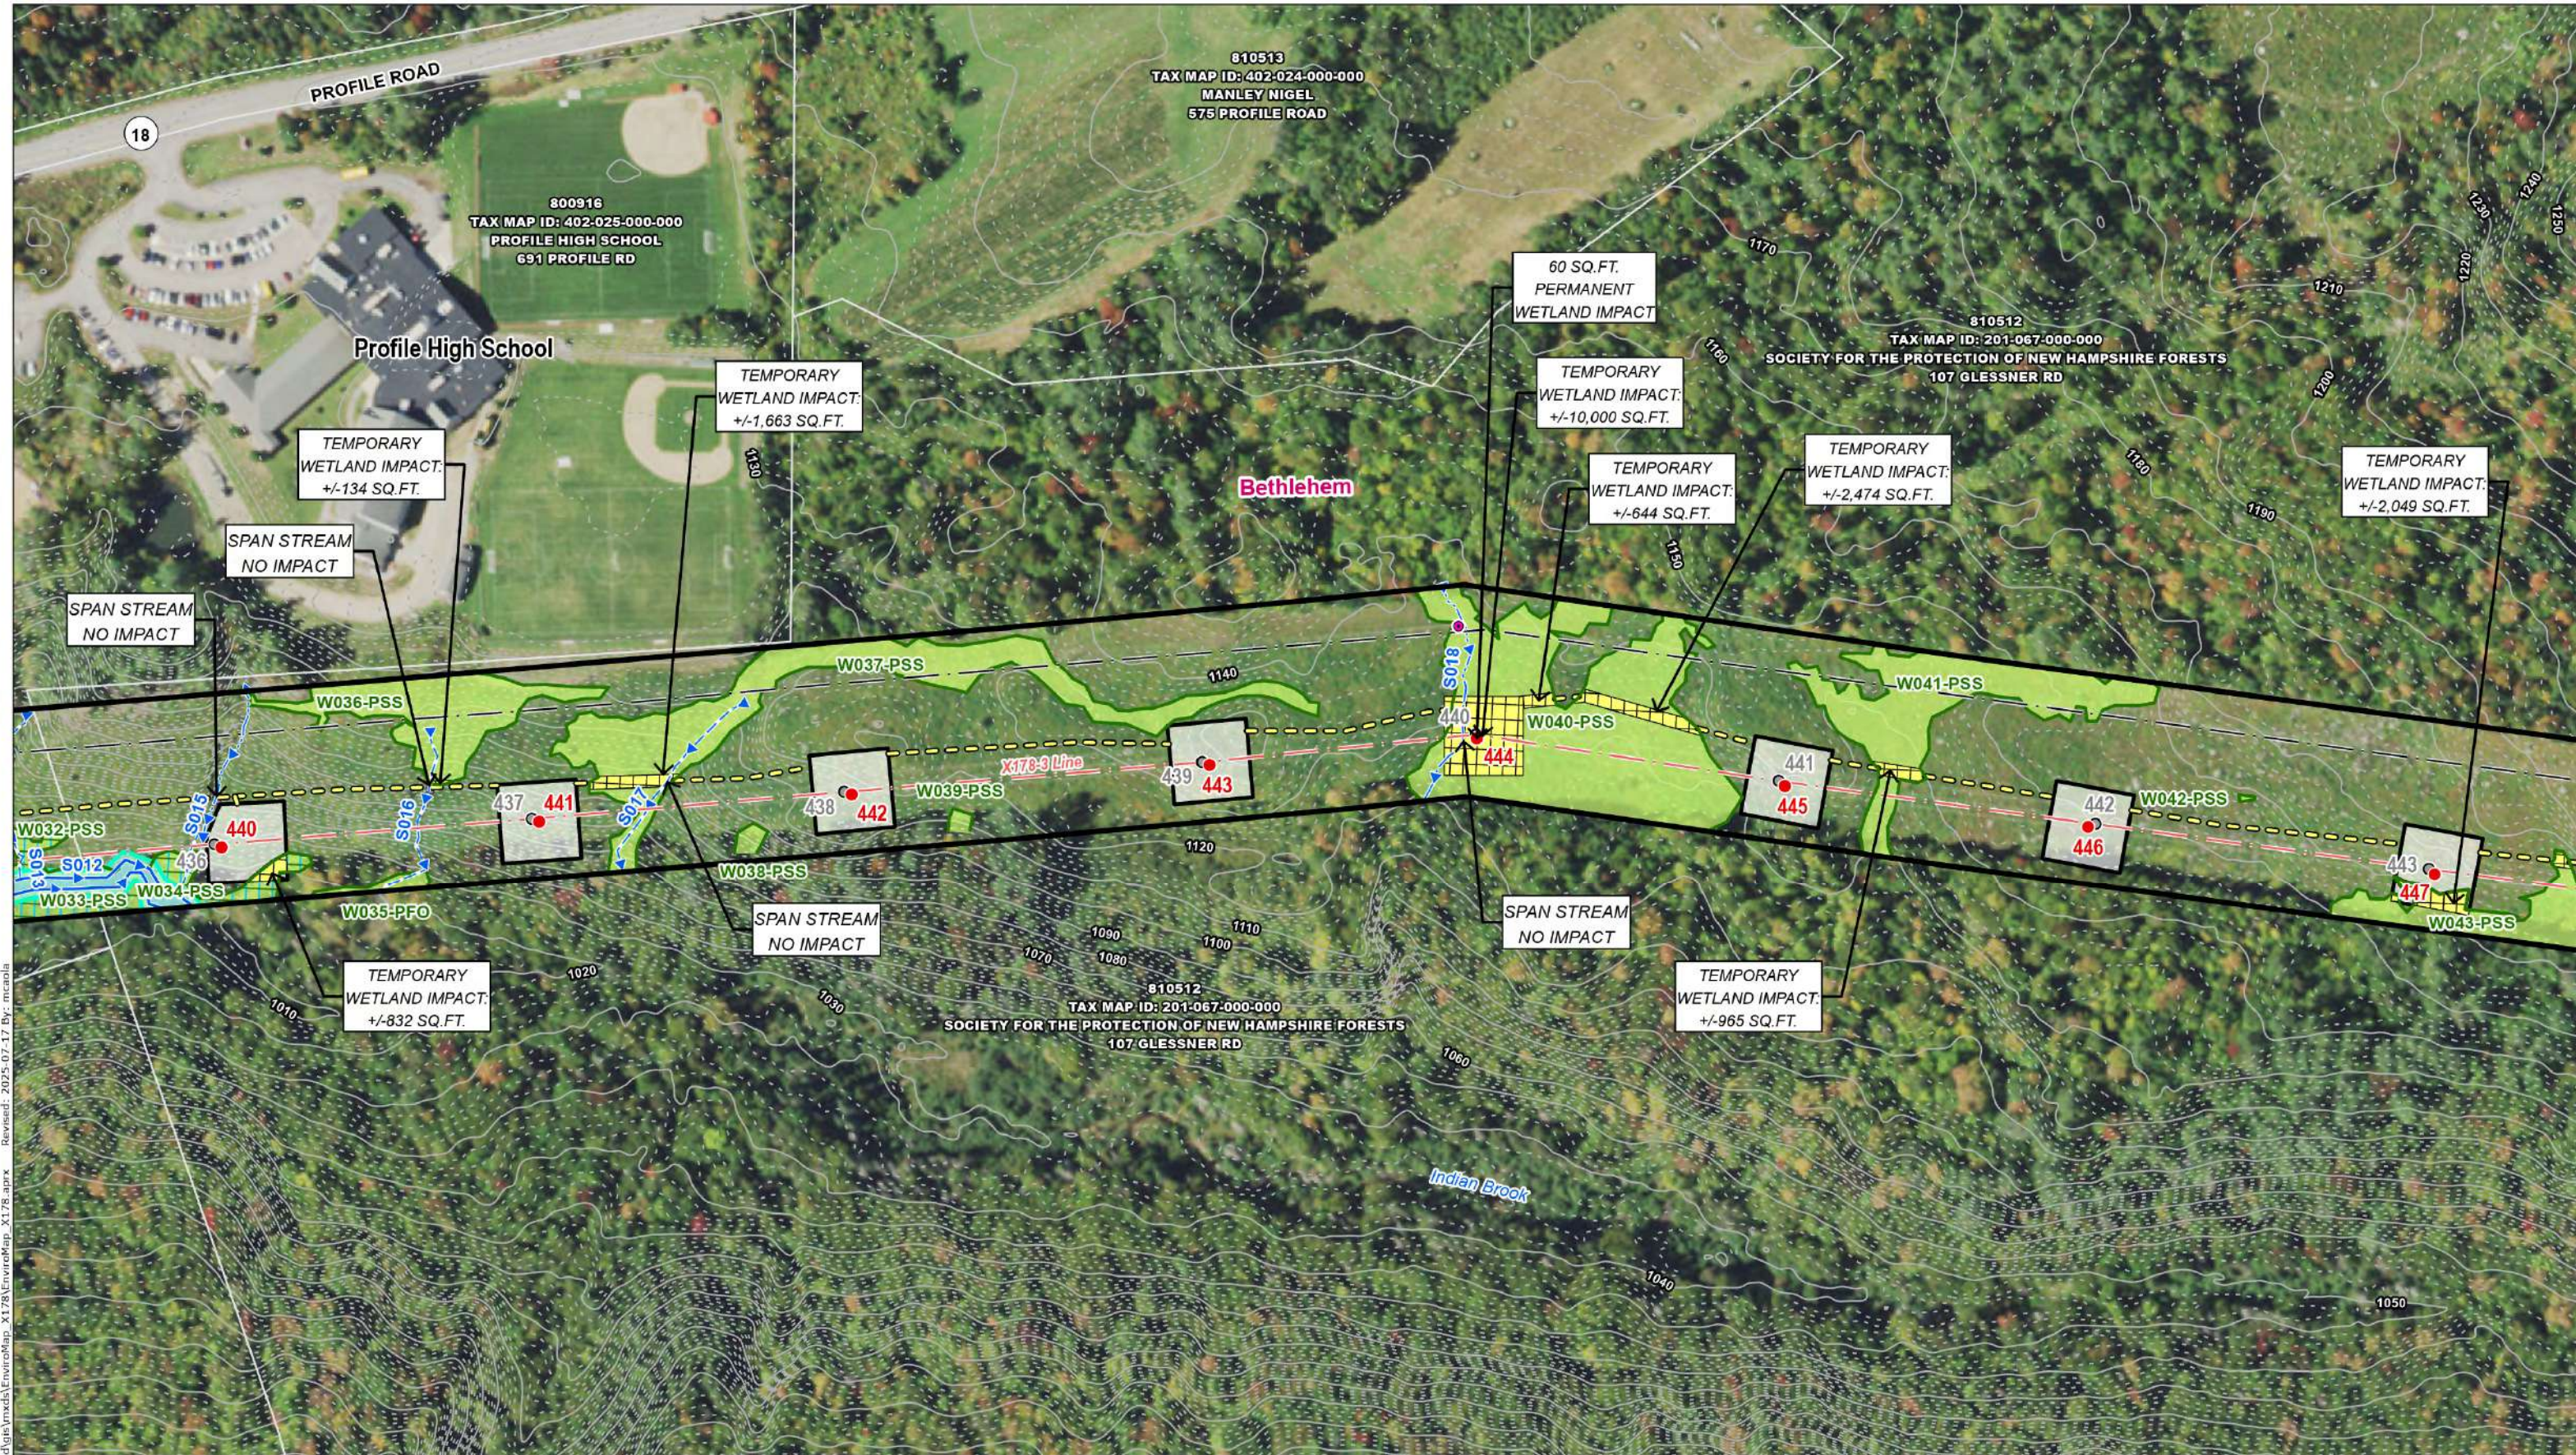

U:\1956\195602579\03_data\gis\cad\gis\mxd\EnviroMap_X178.aprx Revised: 2025-07-17 By: mcaola

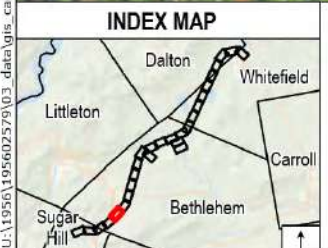

Legend

- Existing Structure
- Existing Structure to be Removed
- Proposed Structure
- Existing Right-Of-Way (ROW)
- Overhead Eversource Line
- Overhead Distribution Line
- Existing Access
- Off-ROW Access with Pending Rights (or Agreement Renewal)
- Access Road to be Improved
- Proposed Access



- Temporary Construction Matting
- Upland Construction Matting
- Stone Work Pad
- Eversource Owned Property
- Parcel Boundary
- Abutter Number
- Municipal Boundary
- 2ft Contour
- 10ft Contour

- Confirmed Vernal Pool Extent
- Potential Vernal Pool Extent
- Field Delineated Ephemeral Watercourse
- Field Delineated Intermittent Watercourse
- Field Delineated Perennial Watercourse
- Field Delineated Wetland Boundary Outline
- Field Delineated Wetland
- Open Water


- FEMA 100-Year Flood Zone
- FEMA Floodway
- Priority Resource Area
- Potential Turtle Overwintering Habitat

- Railroad
- Stone Wall
- Gate
- Culvert
- Area of Limited Tree Clearing

Map Notes:
Coordinate System: NAD 1983 StatePlane New Hampshire FIPS 2800 Feet
Data source: Existing ROW lines, structures, and transmission lines provided Eversource Energy. Wetlands, watercourses, and vernal pools delineated and verified by Stantec May 2023. Additional sources include: FEMA, NH Granit.
Basemap: NAIP 2021

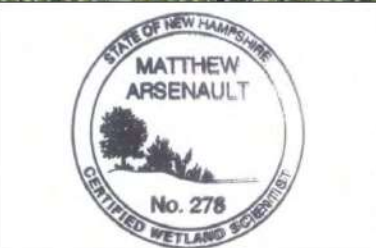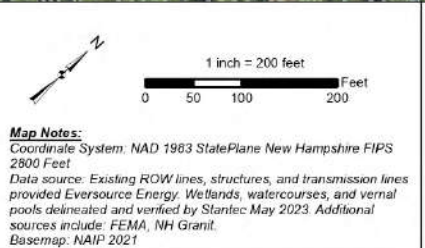

EVERSOURCE ENERGY	
Eversource X-178-3 - Transmission Line Rebuild Project (Northern Segment) Environmental Map Set	
Bethlehem, NH	MAP SHEET 5 of 31
Date: July 17, 2025	

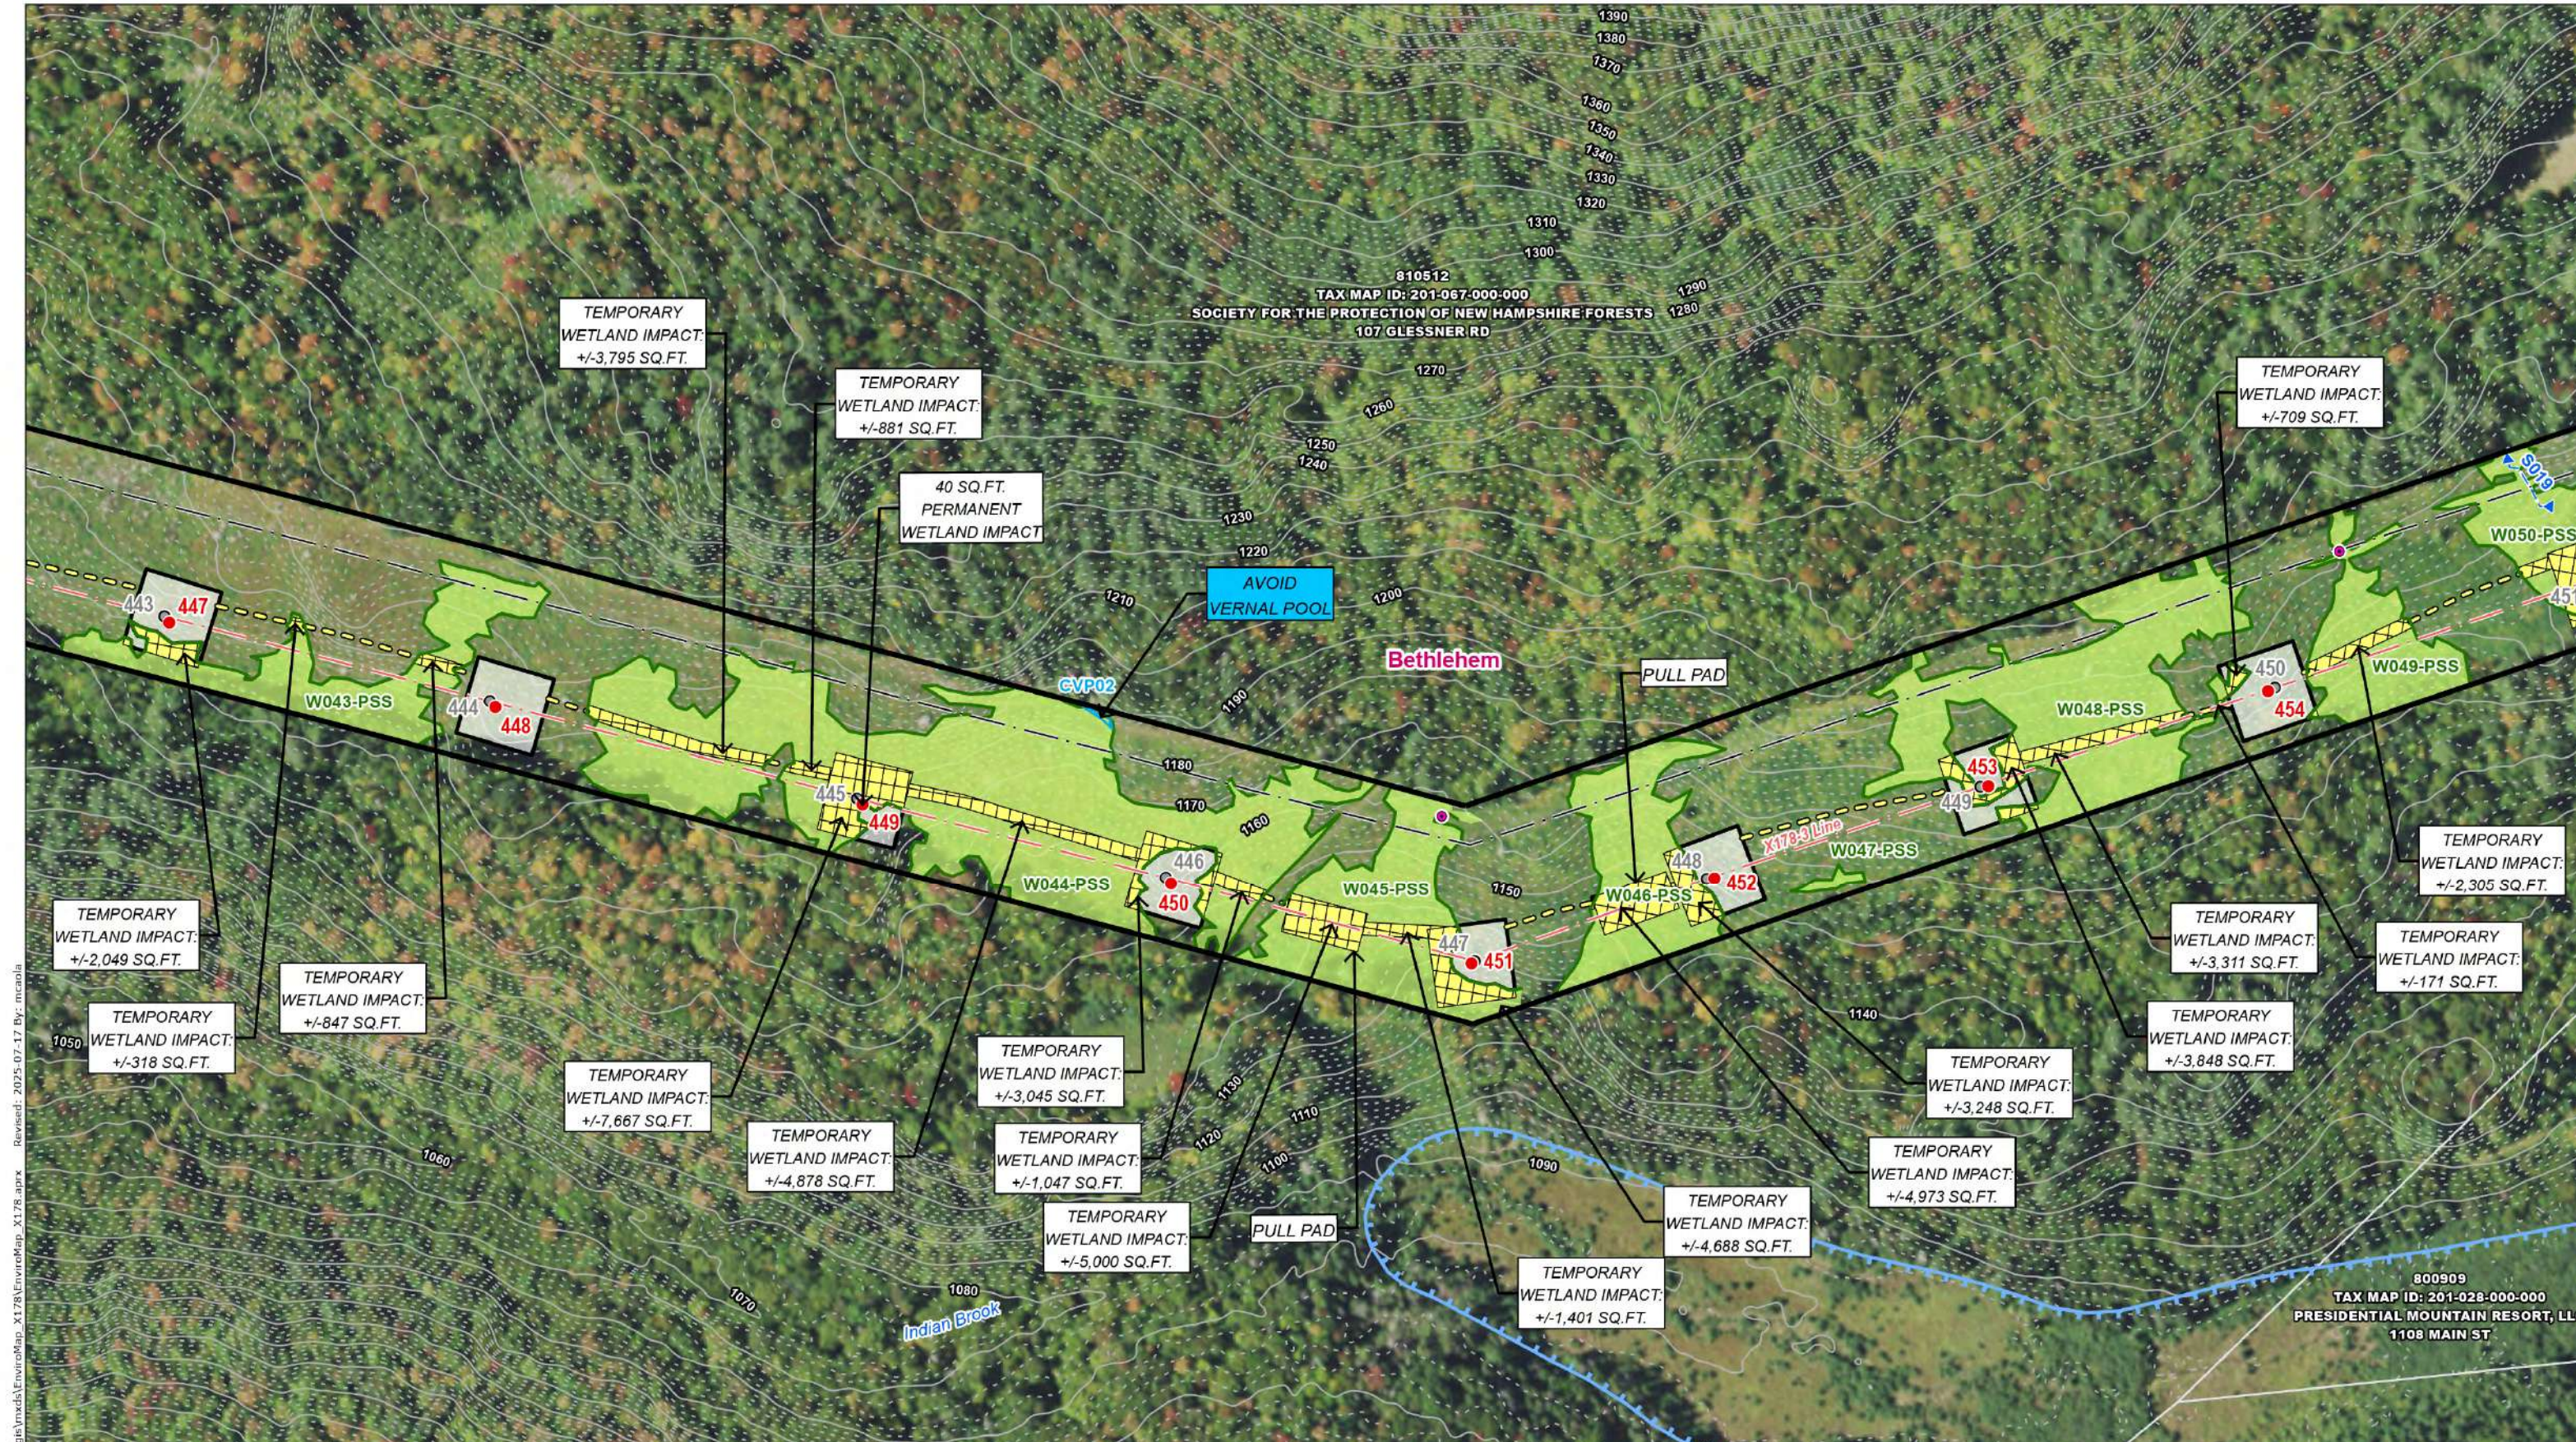

U:\1956\195602579\03_data\gis_cad\gis\mxd\EnviroMap_X178.aprx
Revised: 2025-07-17 By: mcaola


INDEX MAP

Legend

Existing Structure	Temporary Construction Matting	Confirmed Vernal Pool Extent	FEMA 100-Year Flood Zone	Railroad
Existing Structure to be Removed	Upland Construction Matting	Potential Vernal Pool Extent	FEMA Floodway	Stone Wall
Proposed Structure	Stone Work Pad	Field Delineated Ephemeral Watercourse	Priority Resource Area	Gate
Existing Right-Of-Way (ROW)	Eversource Owned Property	Field Delineated Intermittent Watercourse	Potential Turtle Overwintering Habitat	Culvert
Overhead Eversource Line	Parcel Boundary	Field Delineated Perennial Watercourse	Field Delineated Wetland Boundary Outline	Area of Limited Tree Clearing
Overhead Distribution Line	Abutter Number	Field Delineated Wetland	Open Water	
Existing Access	Municipal Boundary			
Off-ROW Access with Pending Rights (or Agreement Renewal)	2ft Contour			
Access Road to be Improved	10ft Contour			
Proposed Access				

Map Notes:
Coordinate System: NAD 1983 StatePlane New Hampshire FIPS 2800 Feet
Data source: Existing ROW lines, structures, and transmission lines provided Eversource Energy. Wetlands, watercourses, and vernal pools delineated and verified by Stantec May 2023. Additional sources include: FEMA, NH Grant.
Basemap: NAIP 2021

Eversource Energy	
Eversource X-178-3 - Transmission Line Rebuild Project (Northern Segment) Environmental Map Set	
Bethlehem, NH	MAP SHEET 6 of 31
Date: July 17, 2025	

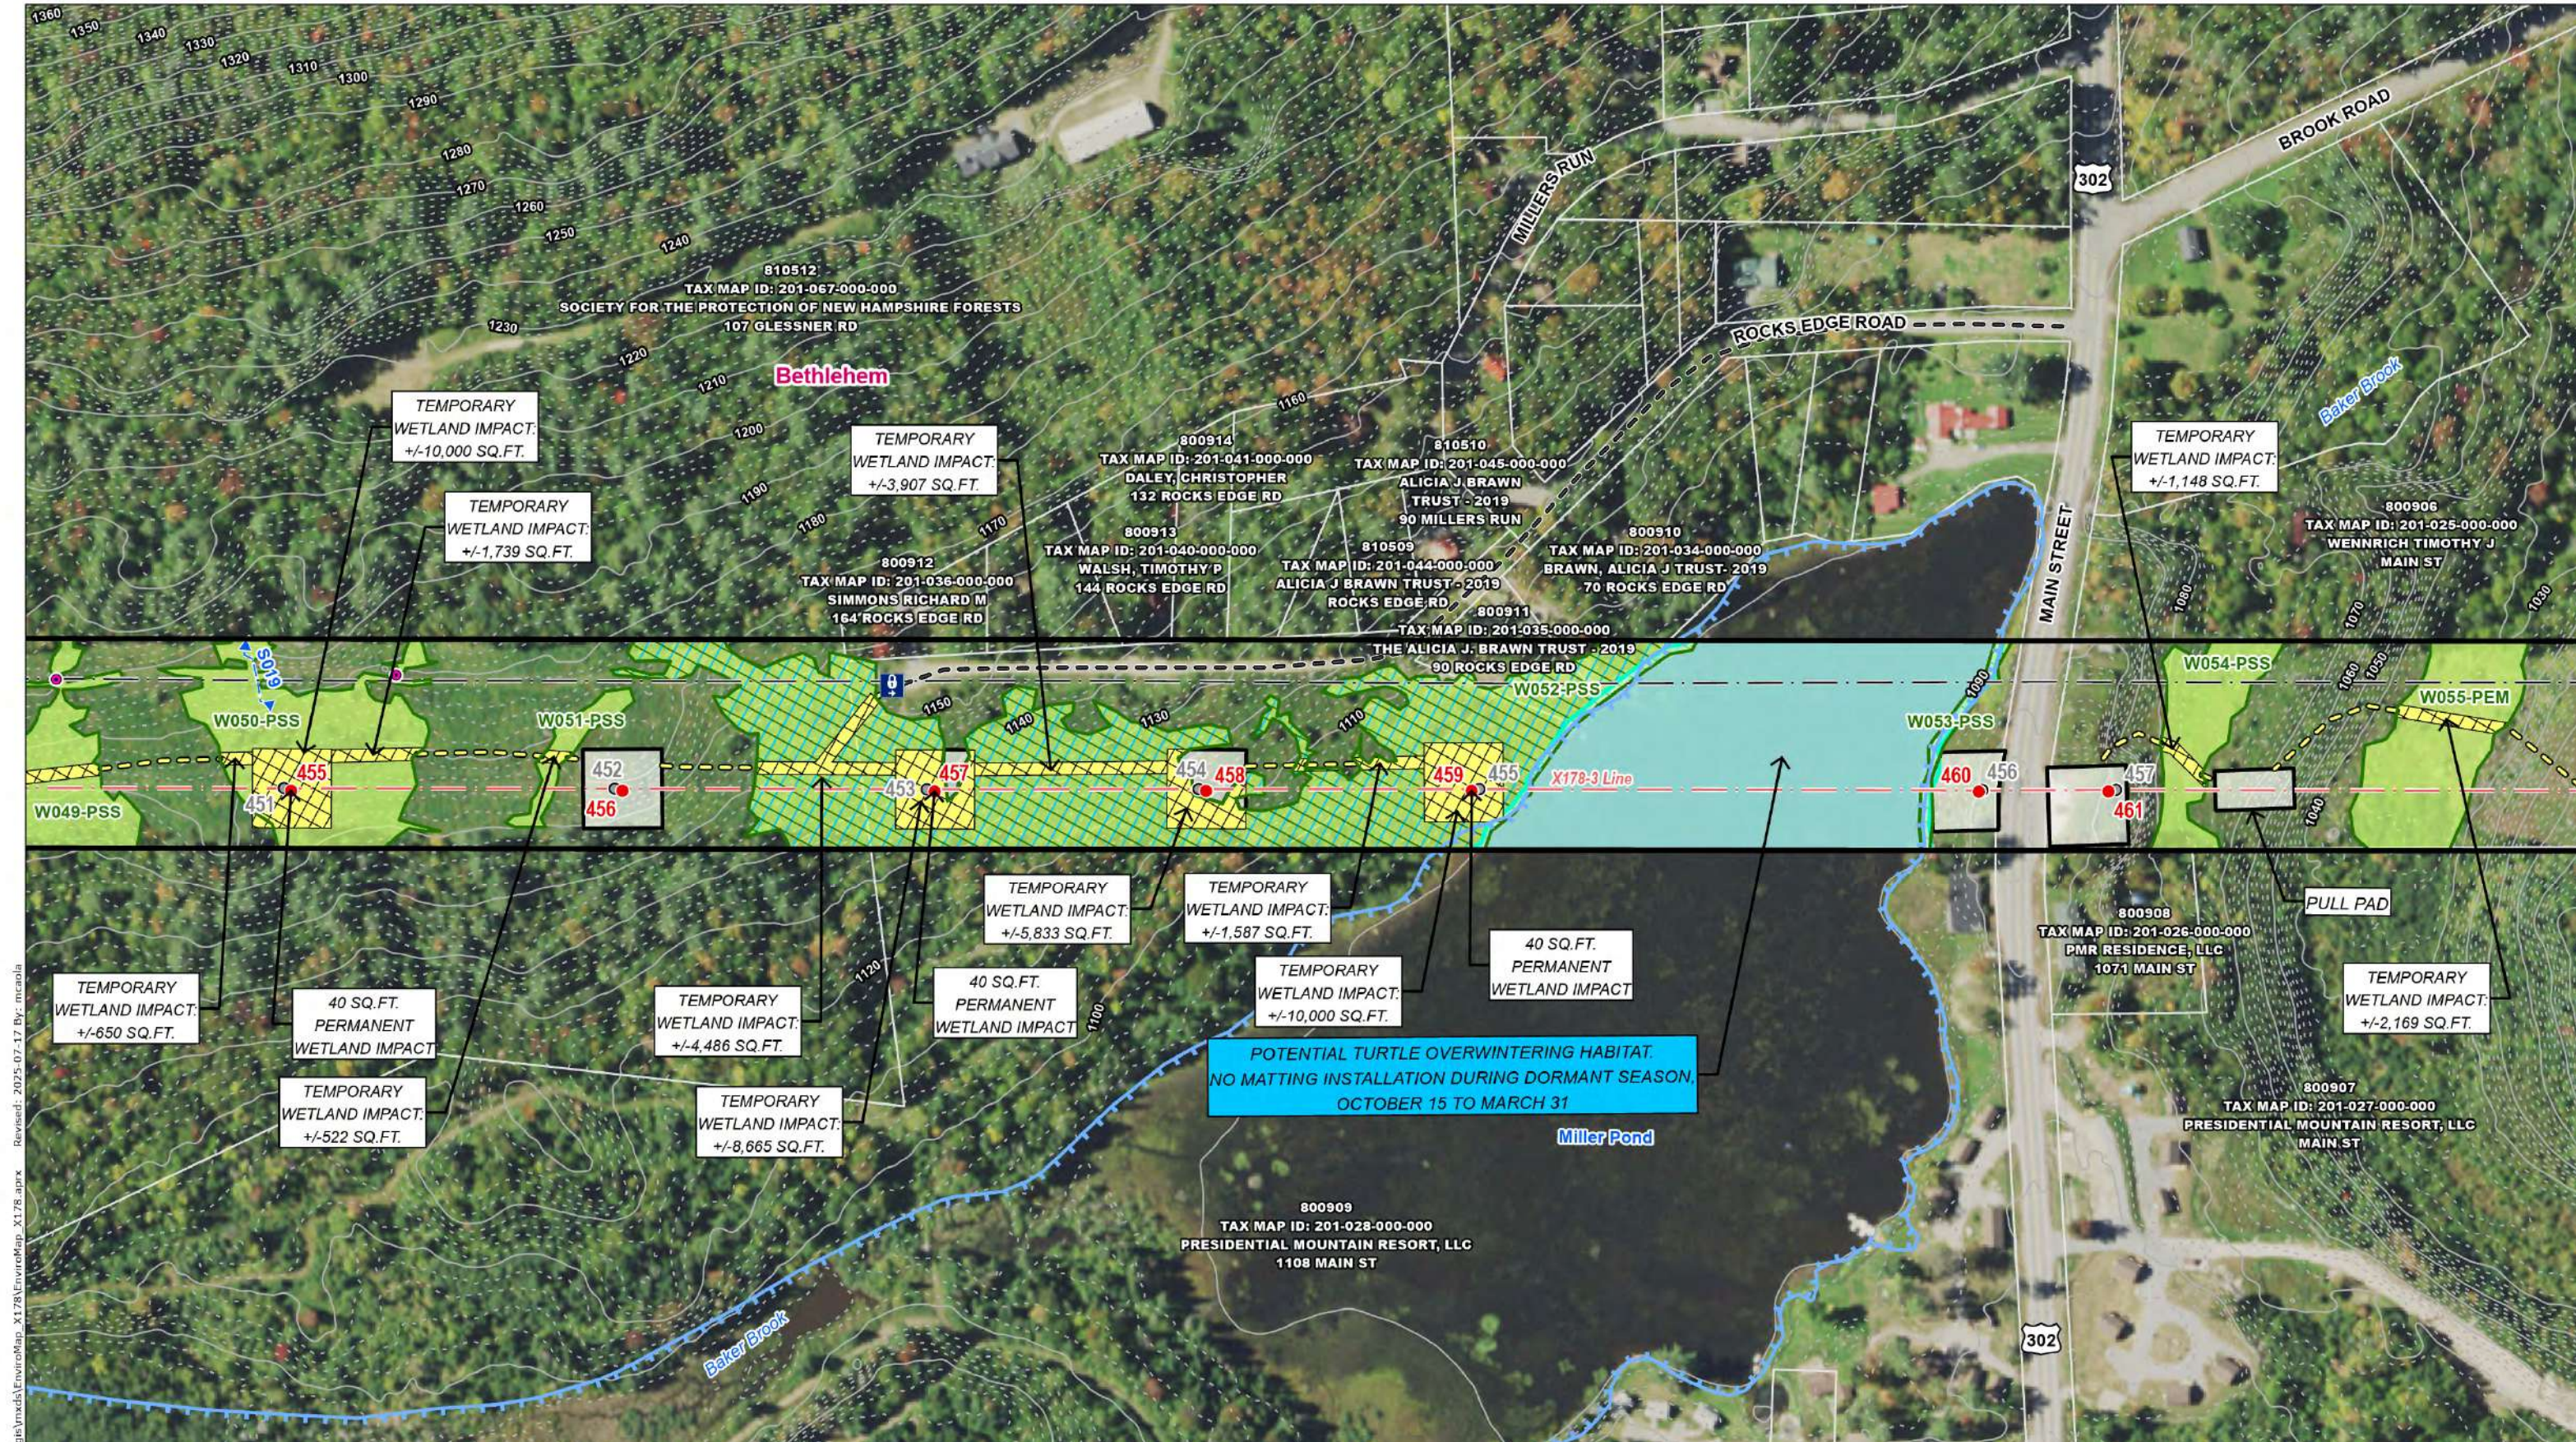

INDEX MAP

Legend

Existing Structure	Temporary Construction Matting	Confirmed Vernal Pool Extent	FEMA 100-Year Flood Zone	Railroad
Existing Structure to be Removed	Upland Construction Matting	Potential Vernal Pool Extent	FEMA Floodway	Stone Wall
Proposed Structure	Stone Work Pad	Field Delineated Ephemeral Watercourse	Priority Resource Area	Gate
Existing Right-Of-Way (ROW)	Eversource Owned Property	Field Delineated Intermittent Watercourse	Potential Turtle Overwintering Habitat	Culvert
Overhead Eversource Line	Parcel Boundary	Field Delineated Perennial Watercourse		Area of Limited Tree Clearing
Overhead Distribution Line	Abutter Number	Field Delineated Wetland Boundary Outline		
Existing Access	Municipal Boundary	Field Delineated Wetland		
Off-ROW Access with Pending Rights (or Agreement Renewal)	2ft Contour	Open Water		
Access Road to be Improved	10ft Contour			
Proposed Access				


Map Notes:
Coordinate System: NAD 1983 StatePlane New Hampshire FIPS 2800 Feet
Data source: Existing ROW lines, structures, and transmission lines provided Eversource Energy. Wetlands, watercourses, and vernal pools delineated and verified by Stantec May 2023. Additional sources include: FEMA, NH Granit.
Basemap: NAIP 2021

SEAL OF THE STATE OF NEW HAMPSHIRE
MATTHEW ARSENAULT
No. 278
CERTIFIED WETLAND SCIENTIST

EVERSOURCE ENERGY

Eversource X-178-3 - Transmission Line Rebuild Project (Northern Segment) Environmental Map Set

Bethlehem, NH	MAP SHEET 7 of 31
Date: July 17, 2025	

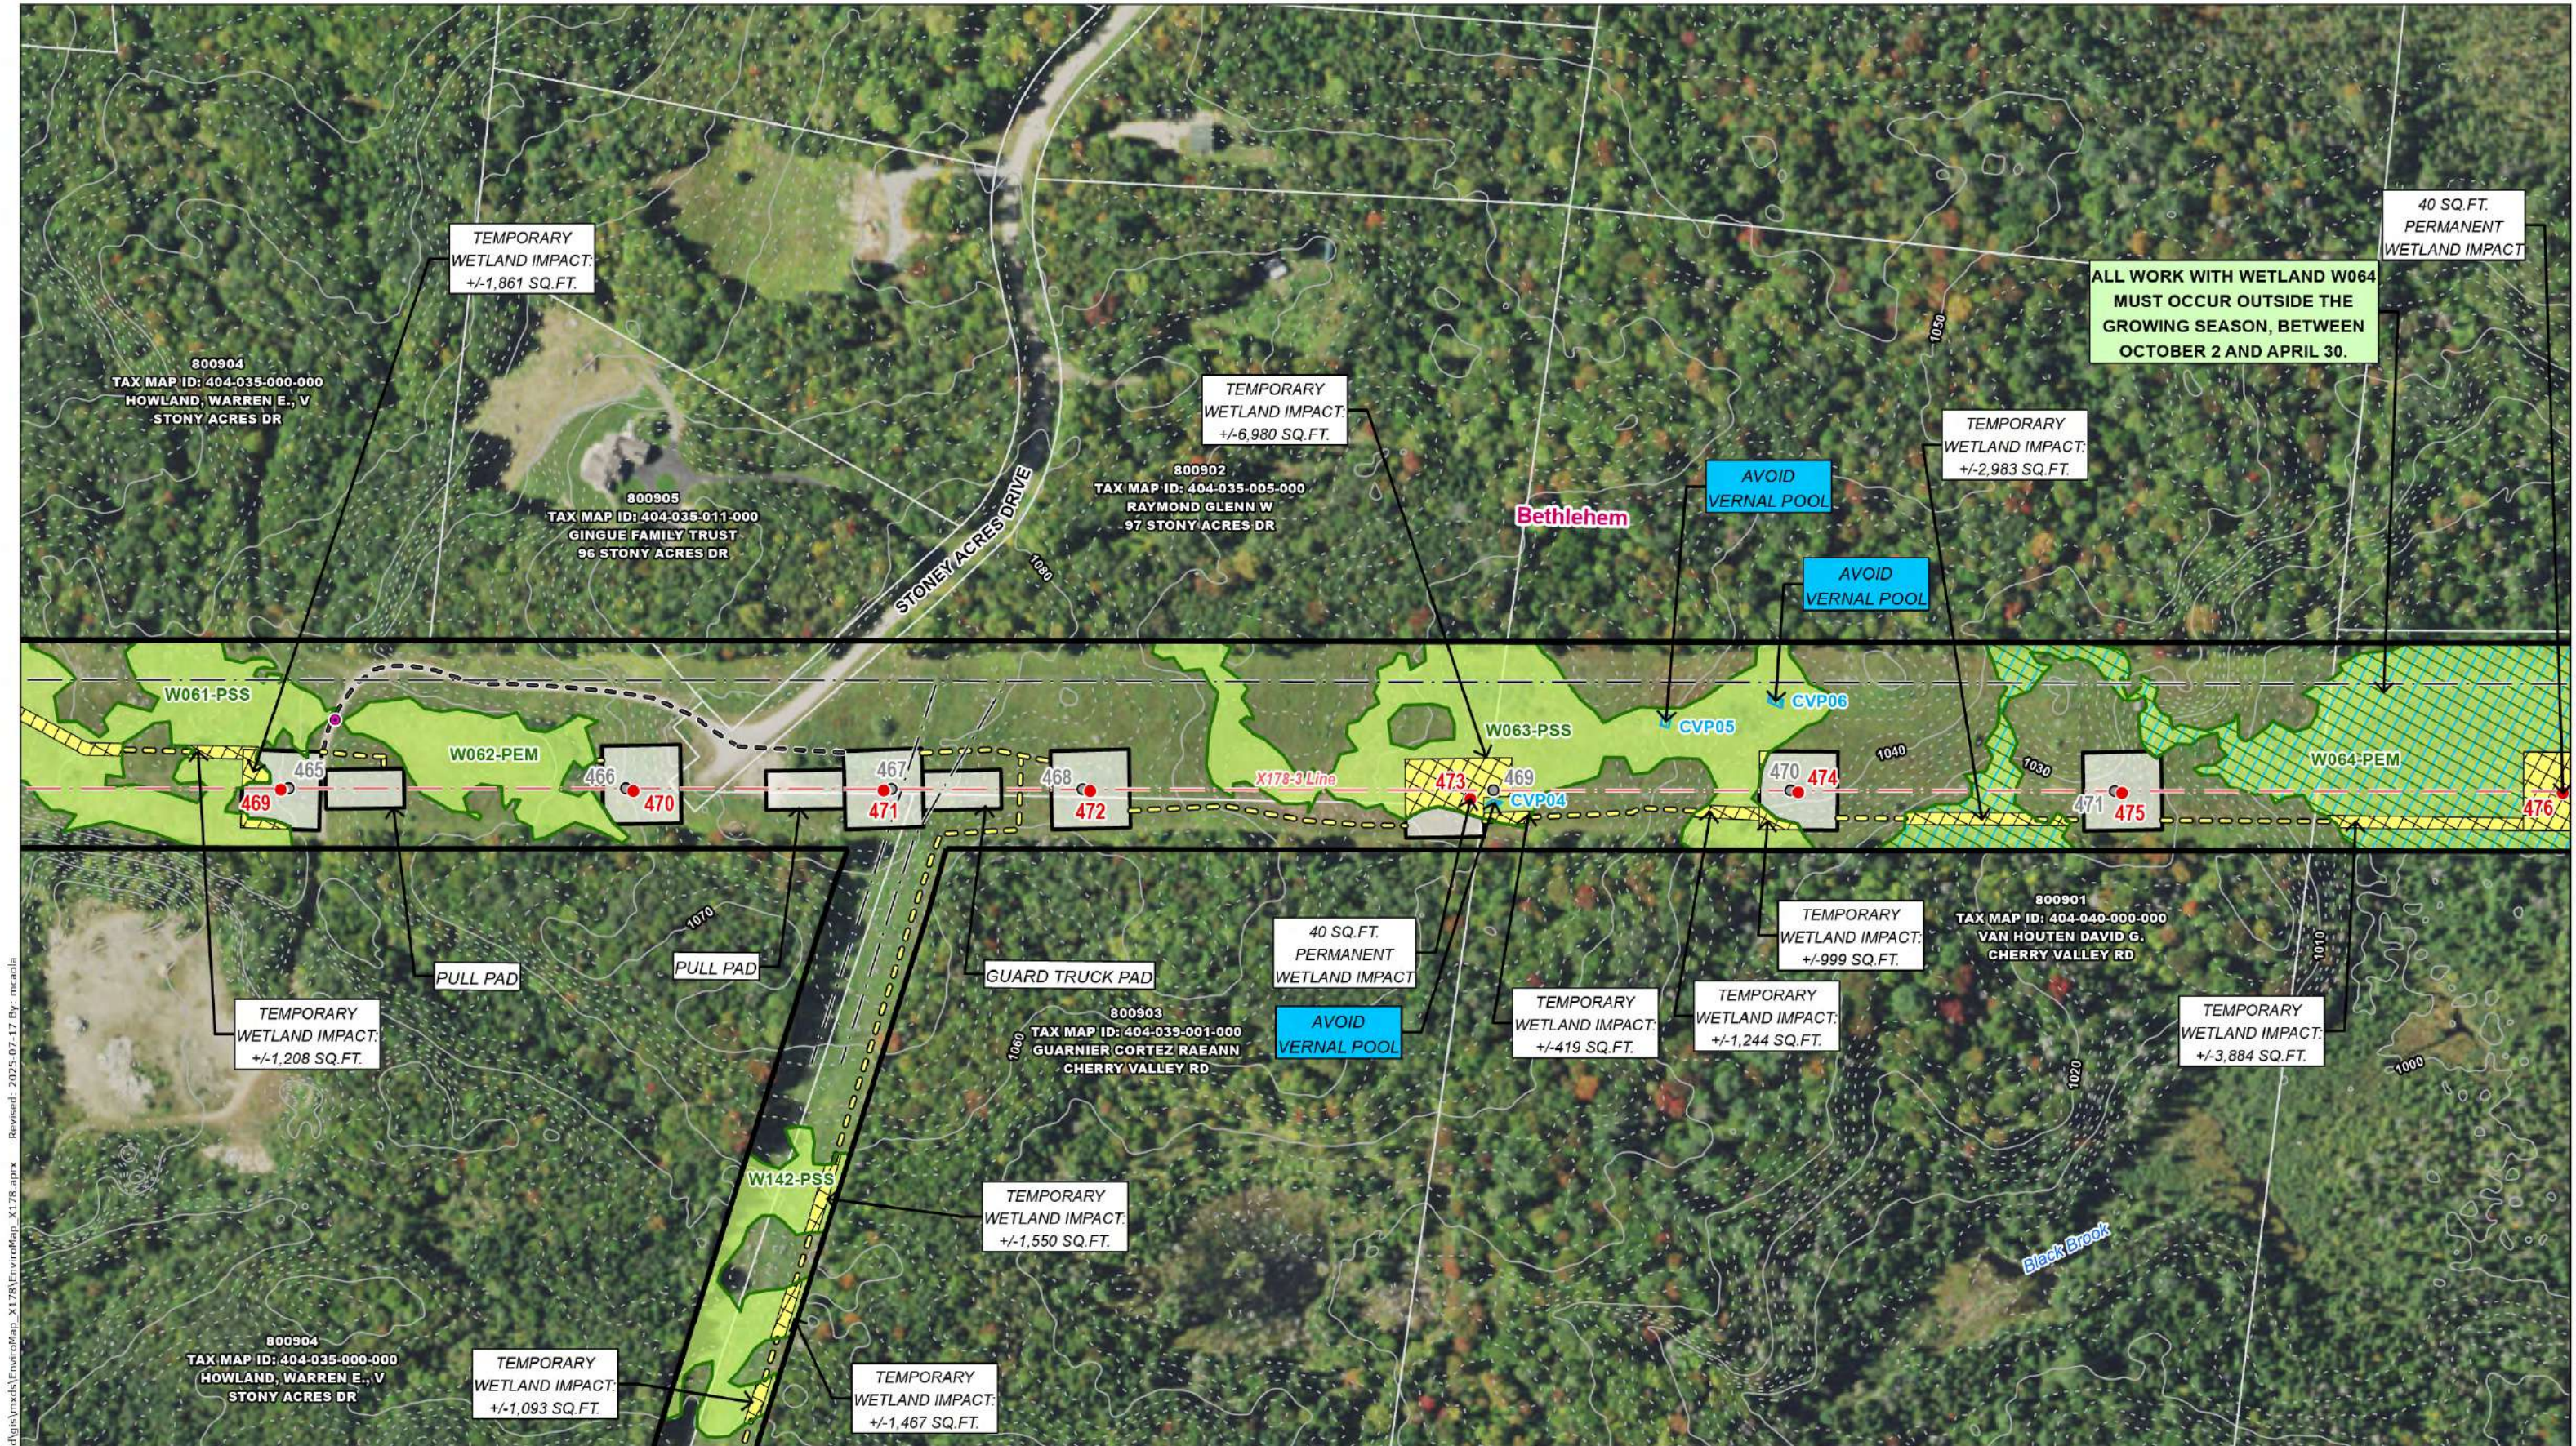

U:\1956\195602579\03_data\gis_cad\gis\mxd\EnviroMap_X178.aprx Revised: 2025-07-17 By: mcaola

INDEX MAP

Legend


Existing Structure	Temporary Construction Matting	Confirmed Vernal Pool Extent	FEMA 100-Year Flood Zone	Railroad
Existing Structure to be Removed	Upland Construction Matting	Potential Vernal Pool Extent	FEMA Floodway	Stone Wall
Proposed Structure	Stone Work Pad	Field Delineated Ephemeral Watercourse	Priority Resource Area	Gate
Existing Right-Of-Way (ROW)	Eversource Owned Property	Field Delineated Intermittent Watercourse	Potential Turtle Overwintering Habitat	Culvert
Overhead Eversource Line	Parcel Boundary	Field Delineated Perennial Watercourse		Area of Limited Tree Clearing
Overhead Distribution Line	Abutter Number	Field Delineated Wetland Boundary Outline		
Existing Access	Municipal Boundary	Field Delineated Wetland		
Off-ROW Access with Pending Rights (or Agreement Renewal)	2ft Contour	Open Water		
Access Road to be Improved	10ft Contour			
Proposed Access				

Map Notes:
Coordinate System: NAD 1983 StatePlane New Hampshire FIPS 2800 Feet
Data source: Existing ROW lines, structures, and transmission lines provided Eversource Energy. Wetlands, watercourses, and vernal pools delineated and verified by Stantec May 2023. Additional sources include: FEMA, NH Granit.
Basemap: NAIP 2021


EVERSOURCE ENERGY

Eversource X-178-3 - Transmission Line Rebuild Project (Northern Segment) Environmental Map Set

Bethlehem, NH	MAP SHEET 9 of 31
Date: July 17, 2025	

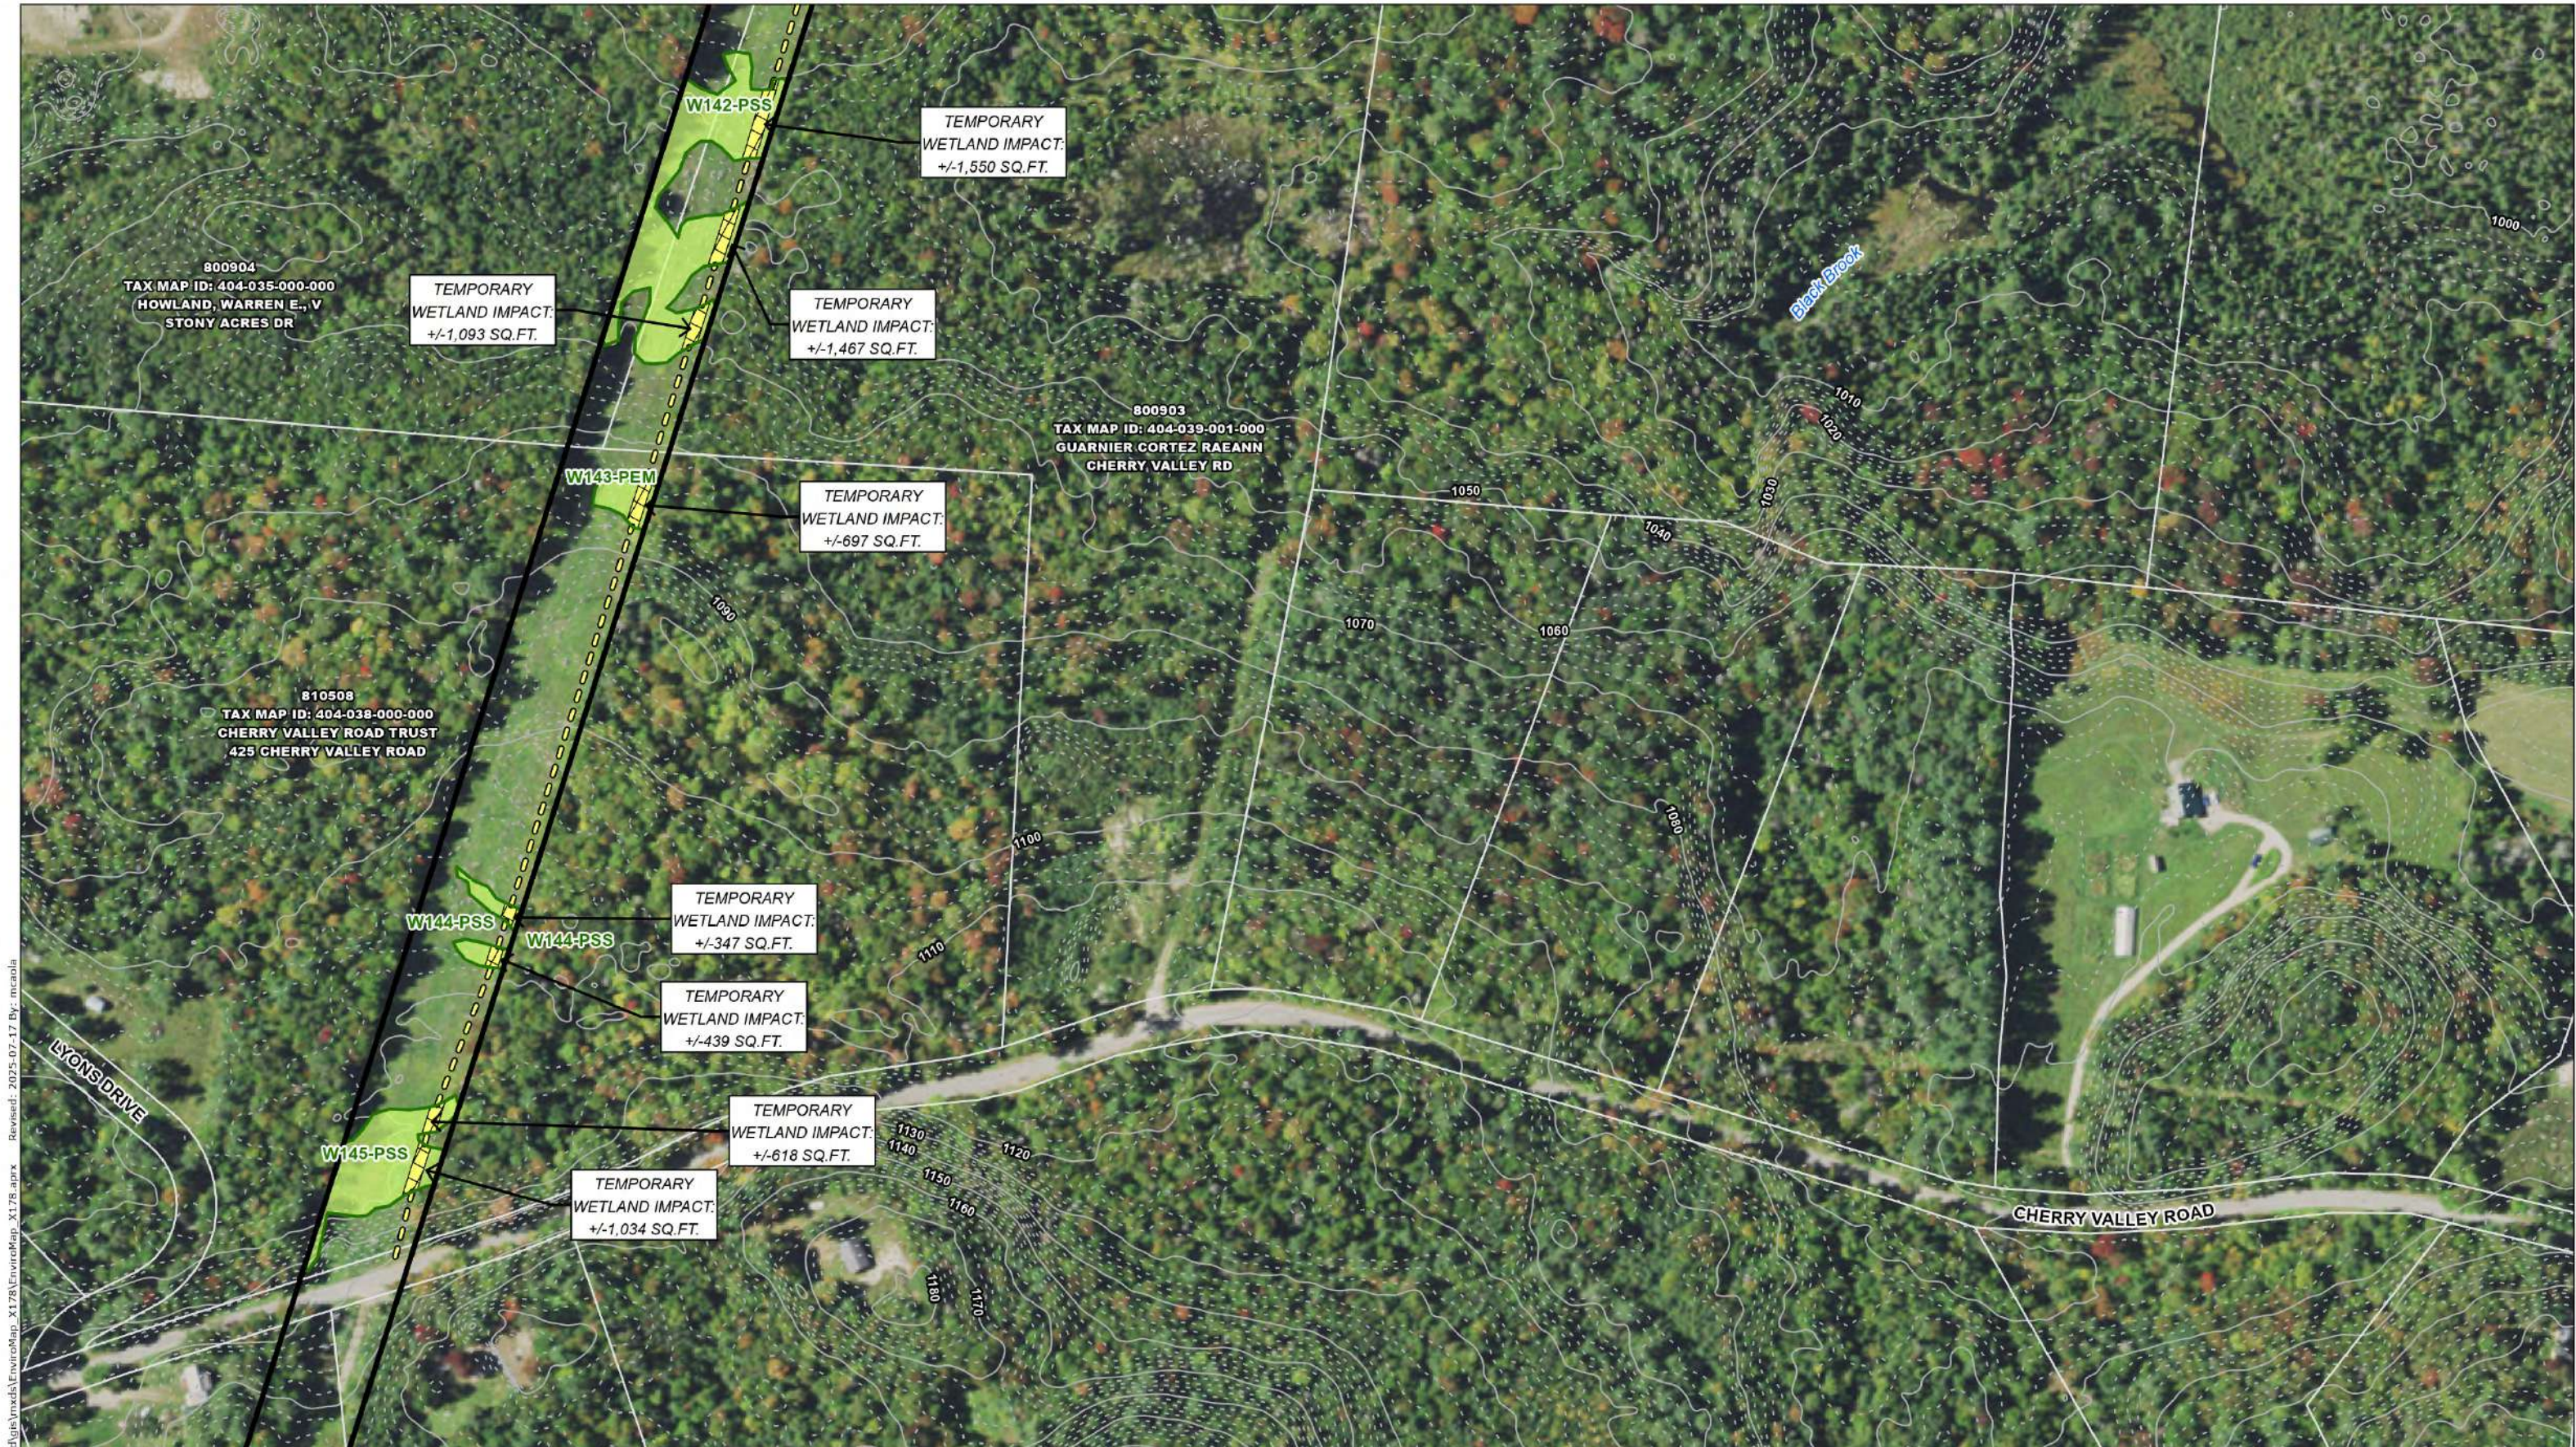


U:\1956\195602579\03_data\gis_cad\figs\mxds\EnviroMap_X178.aprx
Revised: 2025-07-17 By: mcaola

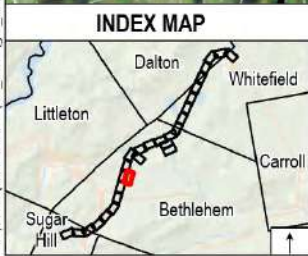

Legend

- | | | | | |
|---|--|---|--|--|
| <ul style="list-style-type: none">Existing StructureExisting Structure to be RemovedProposed StructureExisting Right-Of-Way (ROW)Overhead Eversource LineOverhead Distribution LineExisting AccessOff-ROW Access with Pending Rights (or Agreement Renewal)Access Road to be ImprovedProposed Access | <ul style="list-style-type: none">Temporary Construction MattingUpland Construction MattingStone Work PadEversource Owned PropertyParcel BoundaryAbutter NumberMunicipal Boundary2ft Contour10ft Contour | <ul style="list-style-type: none">Confirmed Vernal Pool ExtentPotential Vernal Pool ExtentField Delineated Ephemeral WatercourseField Delineated Intermittent WatercourseField Delineated Perennial WatercourseField Delineated Wetland Boundary OutlineField Delineated WetlandOpen Water | <ul style="list-style-type: none">FEMA 100-Year Flood ZoneFEMA FloodwayPriority Resource AreaPotential Turtle Overwintering Habitat | <ul style="list-style-type: none">RailroadStone WallGateCulvertArea of Limited Tree Clearing |
|---|--|---|--|--|

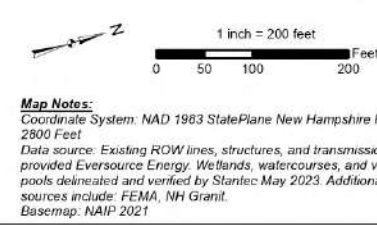

EVERSOURCE ENERGY	
Eversource X-178-3 - Transmission Line Rebuild Project (Northern Segment) Environmental Map Set	
Bethlehem, NH	MAP SHEET 10 of 31
Date: July 17, 2025	



U:\1956\195602579\03_data\gis_cad\figs\mxd\EnviroMap_X178.aprx
Revised: 2025-07-17 By: mcaola

INDEX MAP

Legend


Existing Structure	Temporary Construction Matting	Confirmed Vernal Pool Extent	FEMA 100-Year Flood Zone	Railroad
Existing Structure to be Removed	Upland Construction Matting	Potential Vernal Pool Extent	FEMA Floodway	Stone Wall
Proposed Structure	Stone Work Pad	Field Delineated Ephemeral Watercourse	Priority Resource Area	Gate
Existing Right-Of-Way (ROW)	Eversource Owned Property	Field Delineated Intermittent Watercourse	Potential Turtle Overwintering Habitat	Culvert
Overhead Eversource Line	Parcel Boundary	Field Delineated Perennial Watercourse		Area of Limited Tree Clearing
Overhead Distribution Line	Abutter Number	Field Delineated Wetland Boundary Outline		
Existing Access	Municipal Boundary	Field Delineated Wetland		
Off-ROW Access with Pending Rights (or Agreement Renewal)	2ft Contour	Open Water		
Access Road to be Improved	10ft Contour			
Proposed Access				

Map Notes:
Coordinate System: NAD 1983 StatePlane New Hampshire FIPS 2800 Feet
Data source: Existing ROW lines, structures, and transmission lines provided Eversource Energy. Wetlands, watercourses, and vernal pools delineated and verified by Stantec May 2023. Additional sources include: FEMA, NH Grant.
Basemap: NAIP 2021

Eversource Energy

Eversource X-178-3 - Transmission Line Rebuild Project (Northern Segment) Environmental Map Set

Bethlehem, NH	MAP SHEET 12 of 31
Date: July 17, 2025	

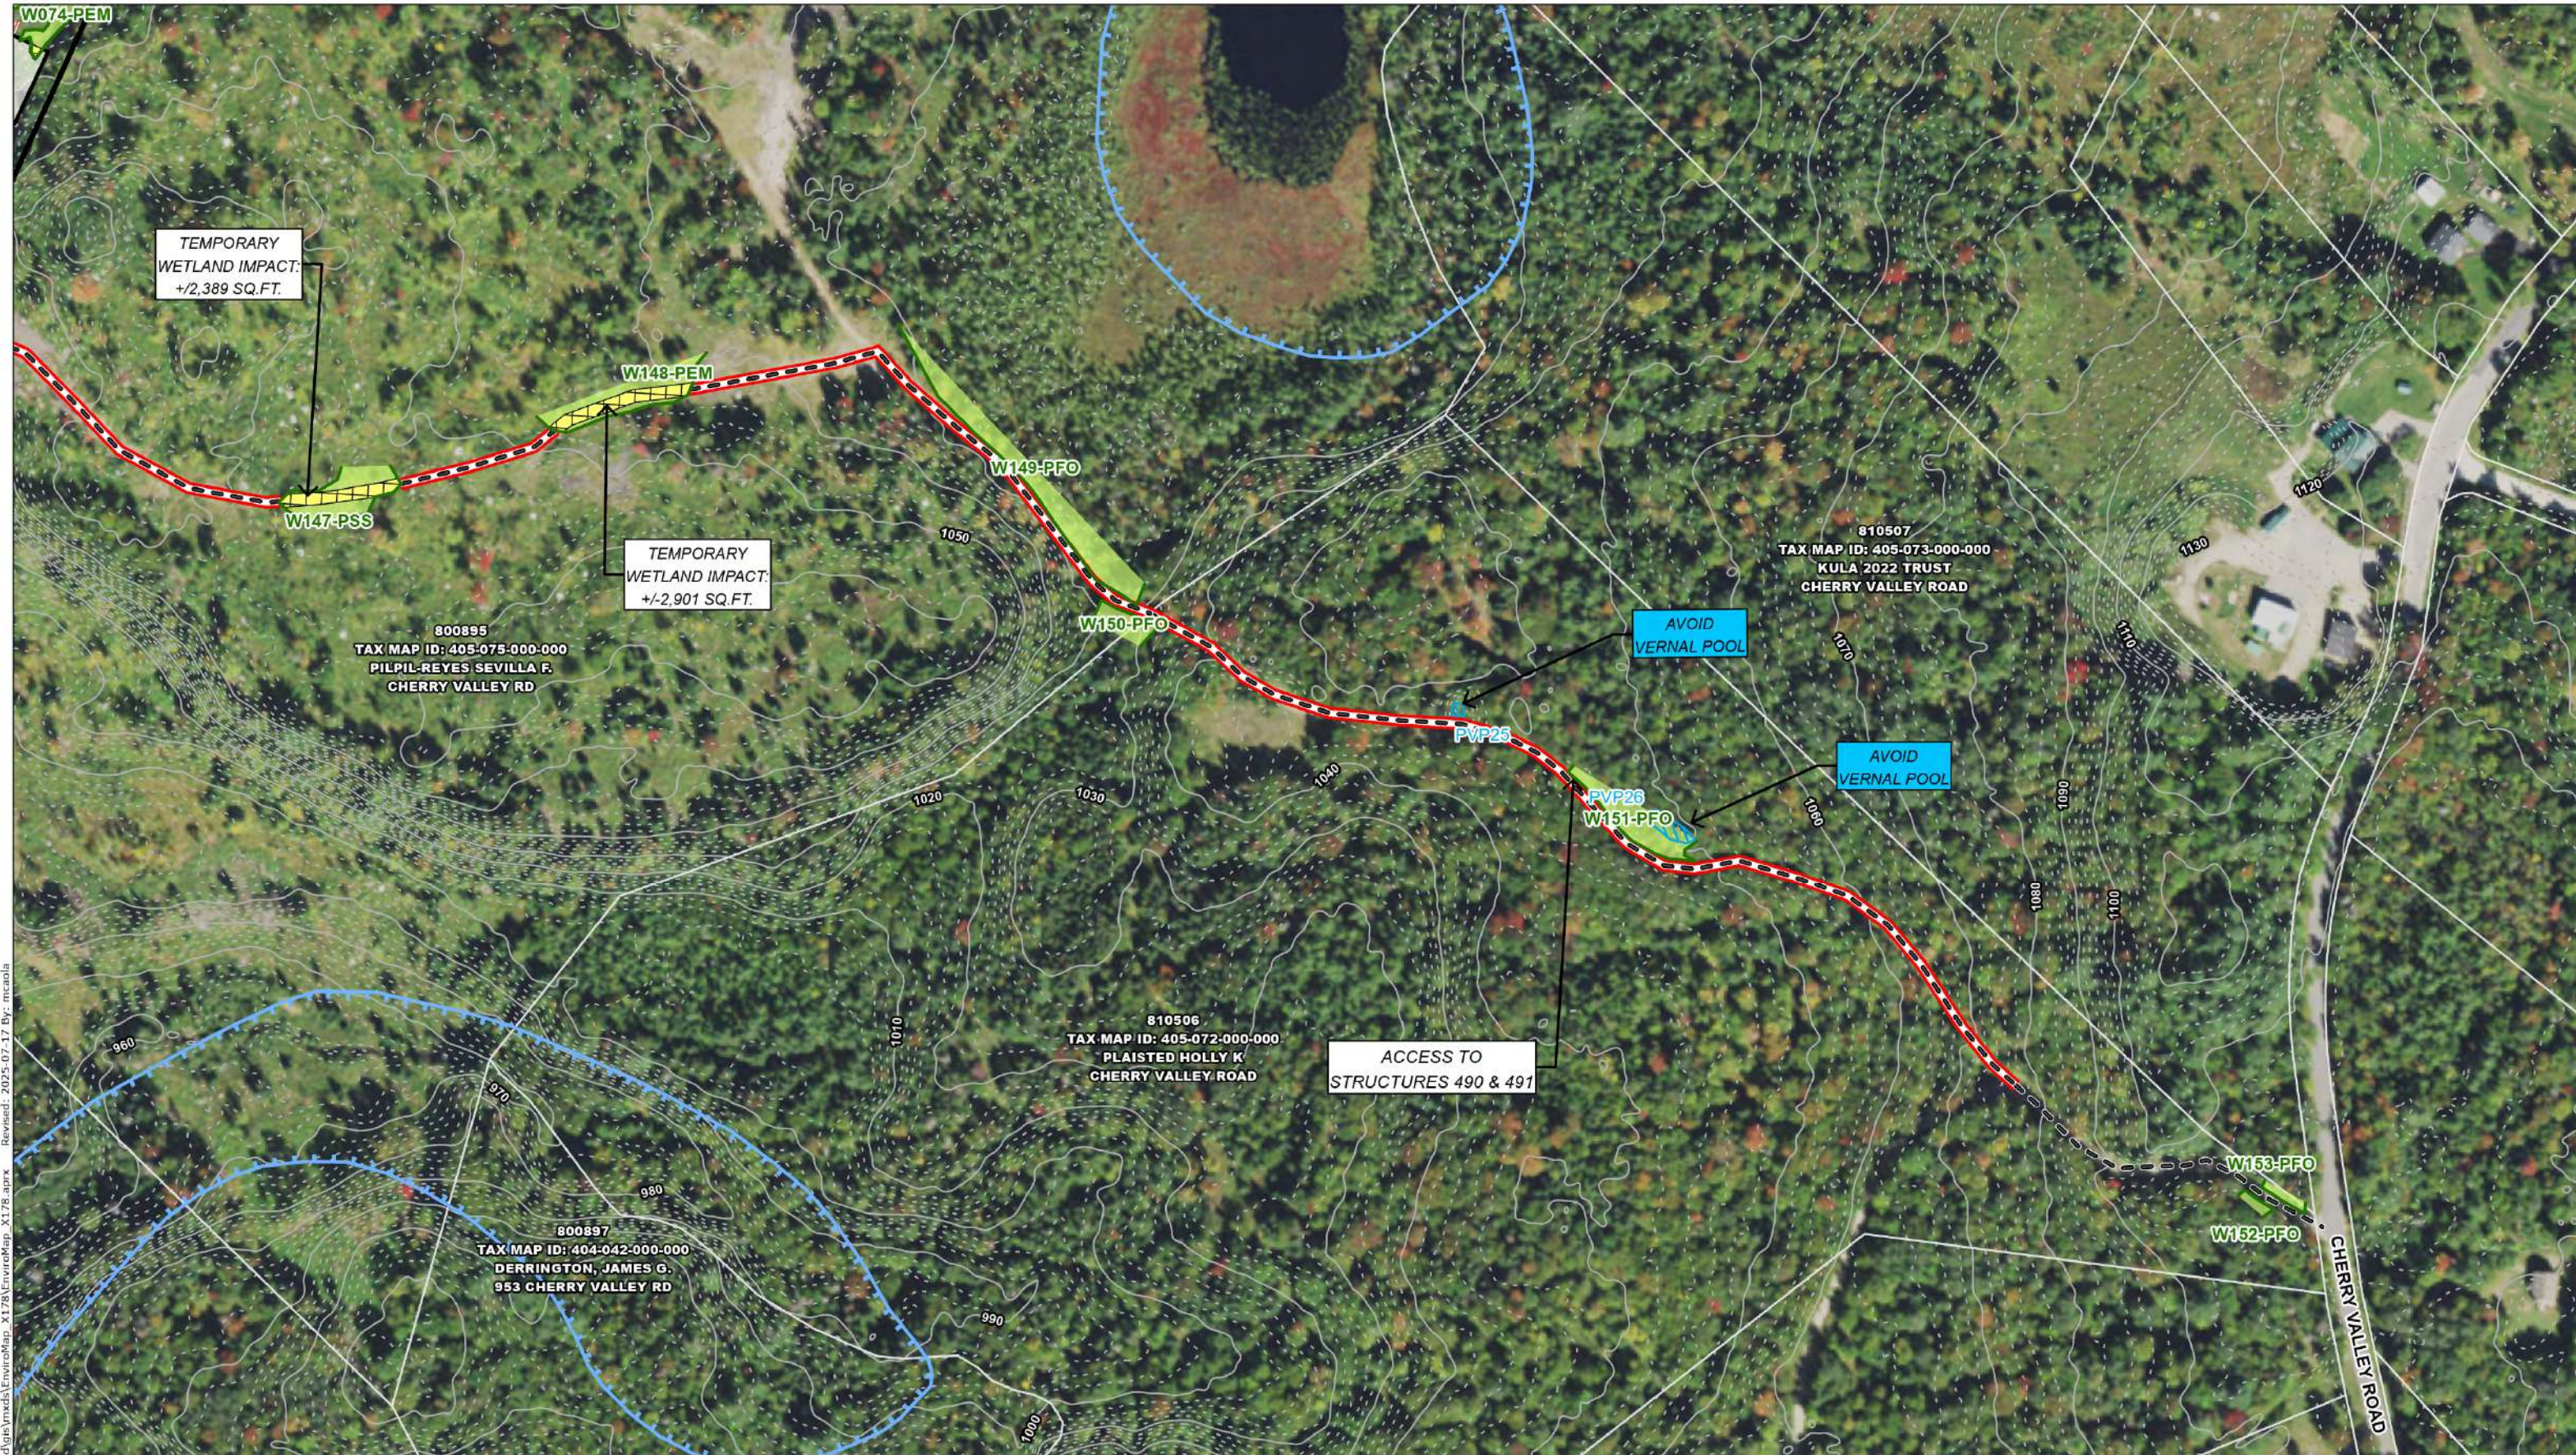


Legend	
Existing Structure	Temporary Construction Matting
Existing Structure to be Removed	Upland Construction Matting
Proposed Structure	Stone Work Pad
Existing Right-Of-Way (ROW)	Eversource Owned Property
Overhead Eversource Line	Parcel Boundary
Overhead Distribution Line	Abutter Number
Existing Access	Municipal Boundary
Off-ROW Access with Pending Rights (or Agreement Renewal)	2ft Contour
Access Road to be Improved	10ft Contour
Proposed Access	
Confirmed Vernal Pool Extent	FEMA 100-Year Flood Zone
Potential Vernal Pool Extent	FEMA Floodway
Field Delineated Ephemeral Watercourse	Priority Resource Area
Field Delineated Intermittent Watercourse	Potential Turtle Overwintering Habitat
Field Delineated Perennial Watercourse	
Field Delineated Wetland Boundary Outline	
Field Delineated Wetland	
Open Water	
Railroad	Gate
Stone Wall	Culvert
Area of Limited Tree Clearing	

Map Notes:
Coordinate System: NAD 1983 StatePlane New Hampshire FIPS 2800 Feet
Data source: Existing ROW lines, structures, and transmission lines provided Eversource Energy. Wetlands, watercourses, and vernal pools delineated and verified by Stantec May 2023. Additional sources include: FEMA, NH Grant.
Basemap: NAIP 2021

1 inch = 200 feet
0 50 100 200 Feet

Eversource X-178-3 - Transmission Line Rebuild Project (Northern Segment) Environmental Map Set	
Whitefield/Dalton, NH	MAP SHEET 13 of 31
Date: July 17, 2025	

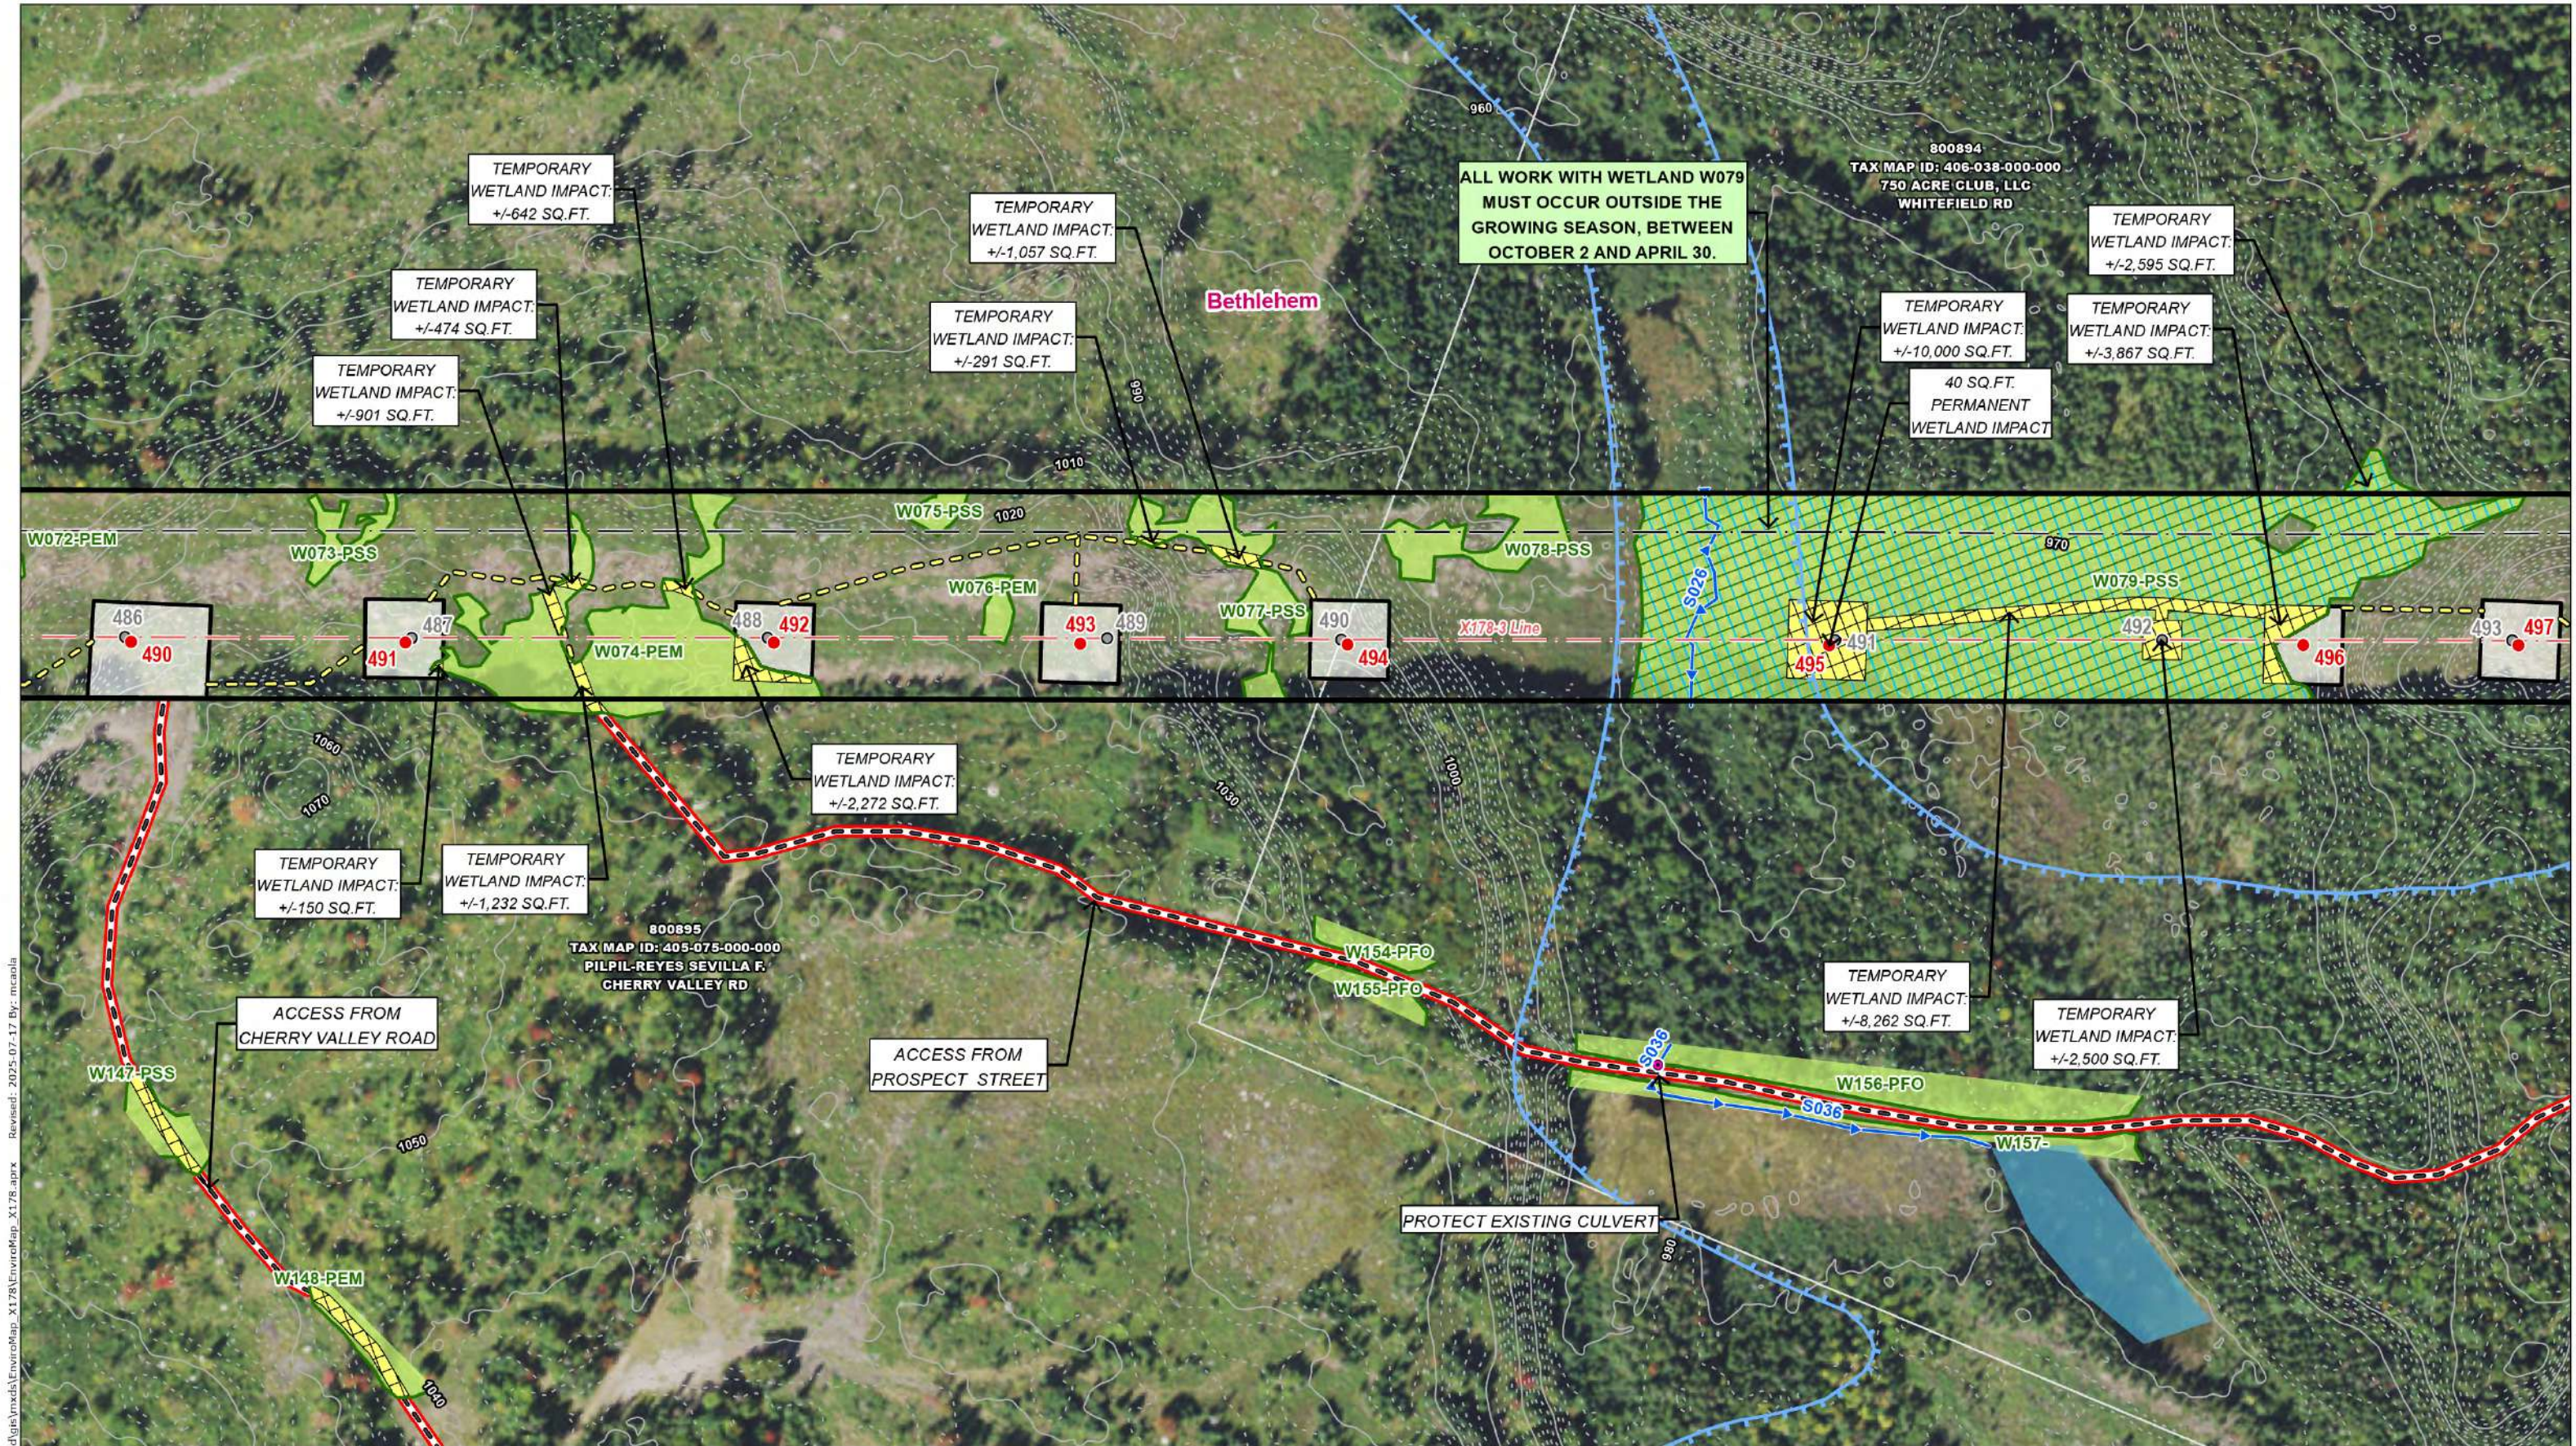

U:\1956\195602579\03_data\gis\cad\gis\mxd\EnviroMap_X178.aprx
Revised: 2025-07-17 By: mcaola

INDEX MAP


Legend

Existing Structure	Temporary Construction Matting	Confirmed Vernal Pool Extent	FEMA 100-Year Flood Zone	Railroad
Existing Structure to be Removed	Upland Construction Matting	Potential Vernal Pool Extent	FEMA Floodway	Stone Wall
Proposed Structure	Stone Work Pad	Field Delineated Ephemeral Watercourse	Priority Resource Area	Gate
Existing Right-Of-Way (ROW)	Eversource Owned Property	Field Delineated Intermittent Watercourse	Potential Turtle Overwintering Habitat	Culvert
Overhead Eversource Line	Parcel Boundary	Field Delineated Perennial Watercourse		Area of Limited Tree Clearing
Overhead Distribution Line	Abutter Number	Field Delineated Wetland Boundary Outline		
Existing Access	Municipal Boundary	Field Delineated Wetland		
Off-ROW Access with Pending Rights (or Agreement Renewal)	2ft Contour	Open Water		
Access Road to be Improved	10ft Contour			
Proposed Access				

Map Notes:
Coordinate System: NAD 1983 StatePlane New Hampshire FIPS 2800 Feet
Data source: Existing ROW lines, structures, and transmission lines provided Eversource Energy. Wetlands, watercourses, and vernal pools delineated and verified by Stantec May 2023. Additional sources include: FEMA, NH Granit.
Basemap: NAIP 2021

SEAL OF THE STATE OF NEW HAMPSHIRE
MATTHEW ARSENAULT
No. 278
CERTIFIED WETLAND SCIENTIST

EVERSOURCE ENERGY	
Eversource X-178-3 - Transmission Line Rebuild Project (Northern Segment) Environmental Map Set	
Bethlehem, NH	MAP SHEET 14 of 31
Date: July 17, 2025	

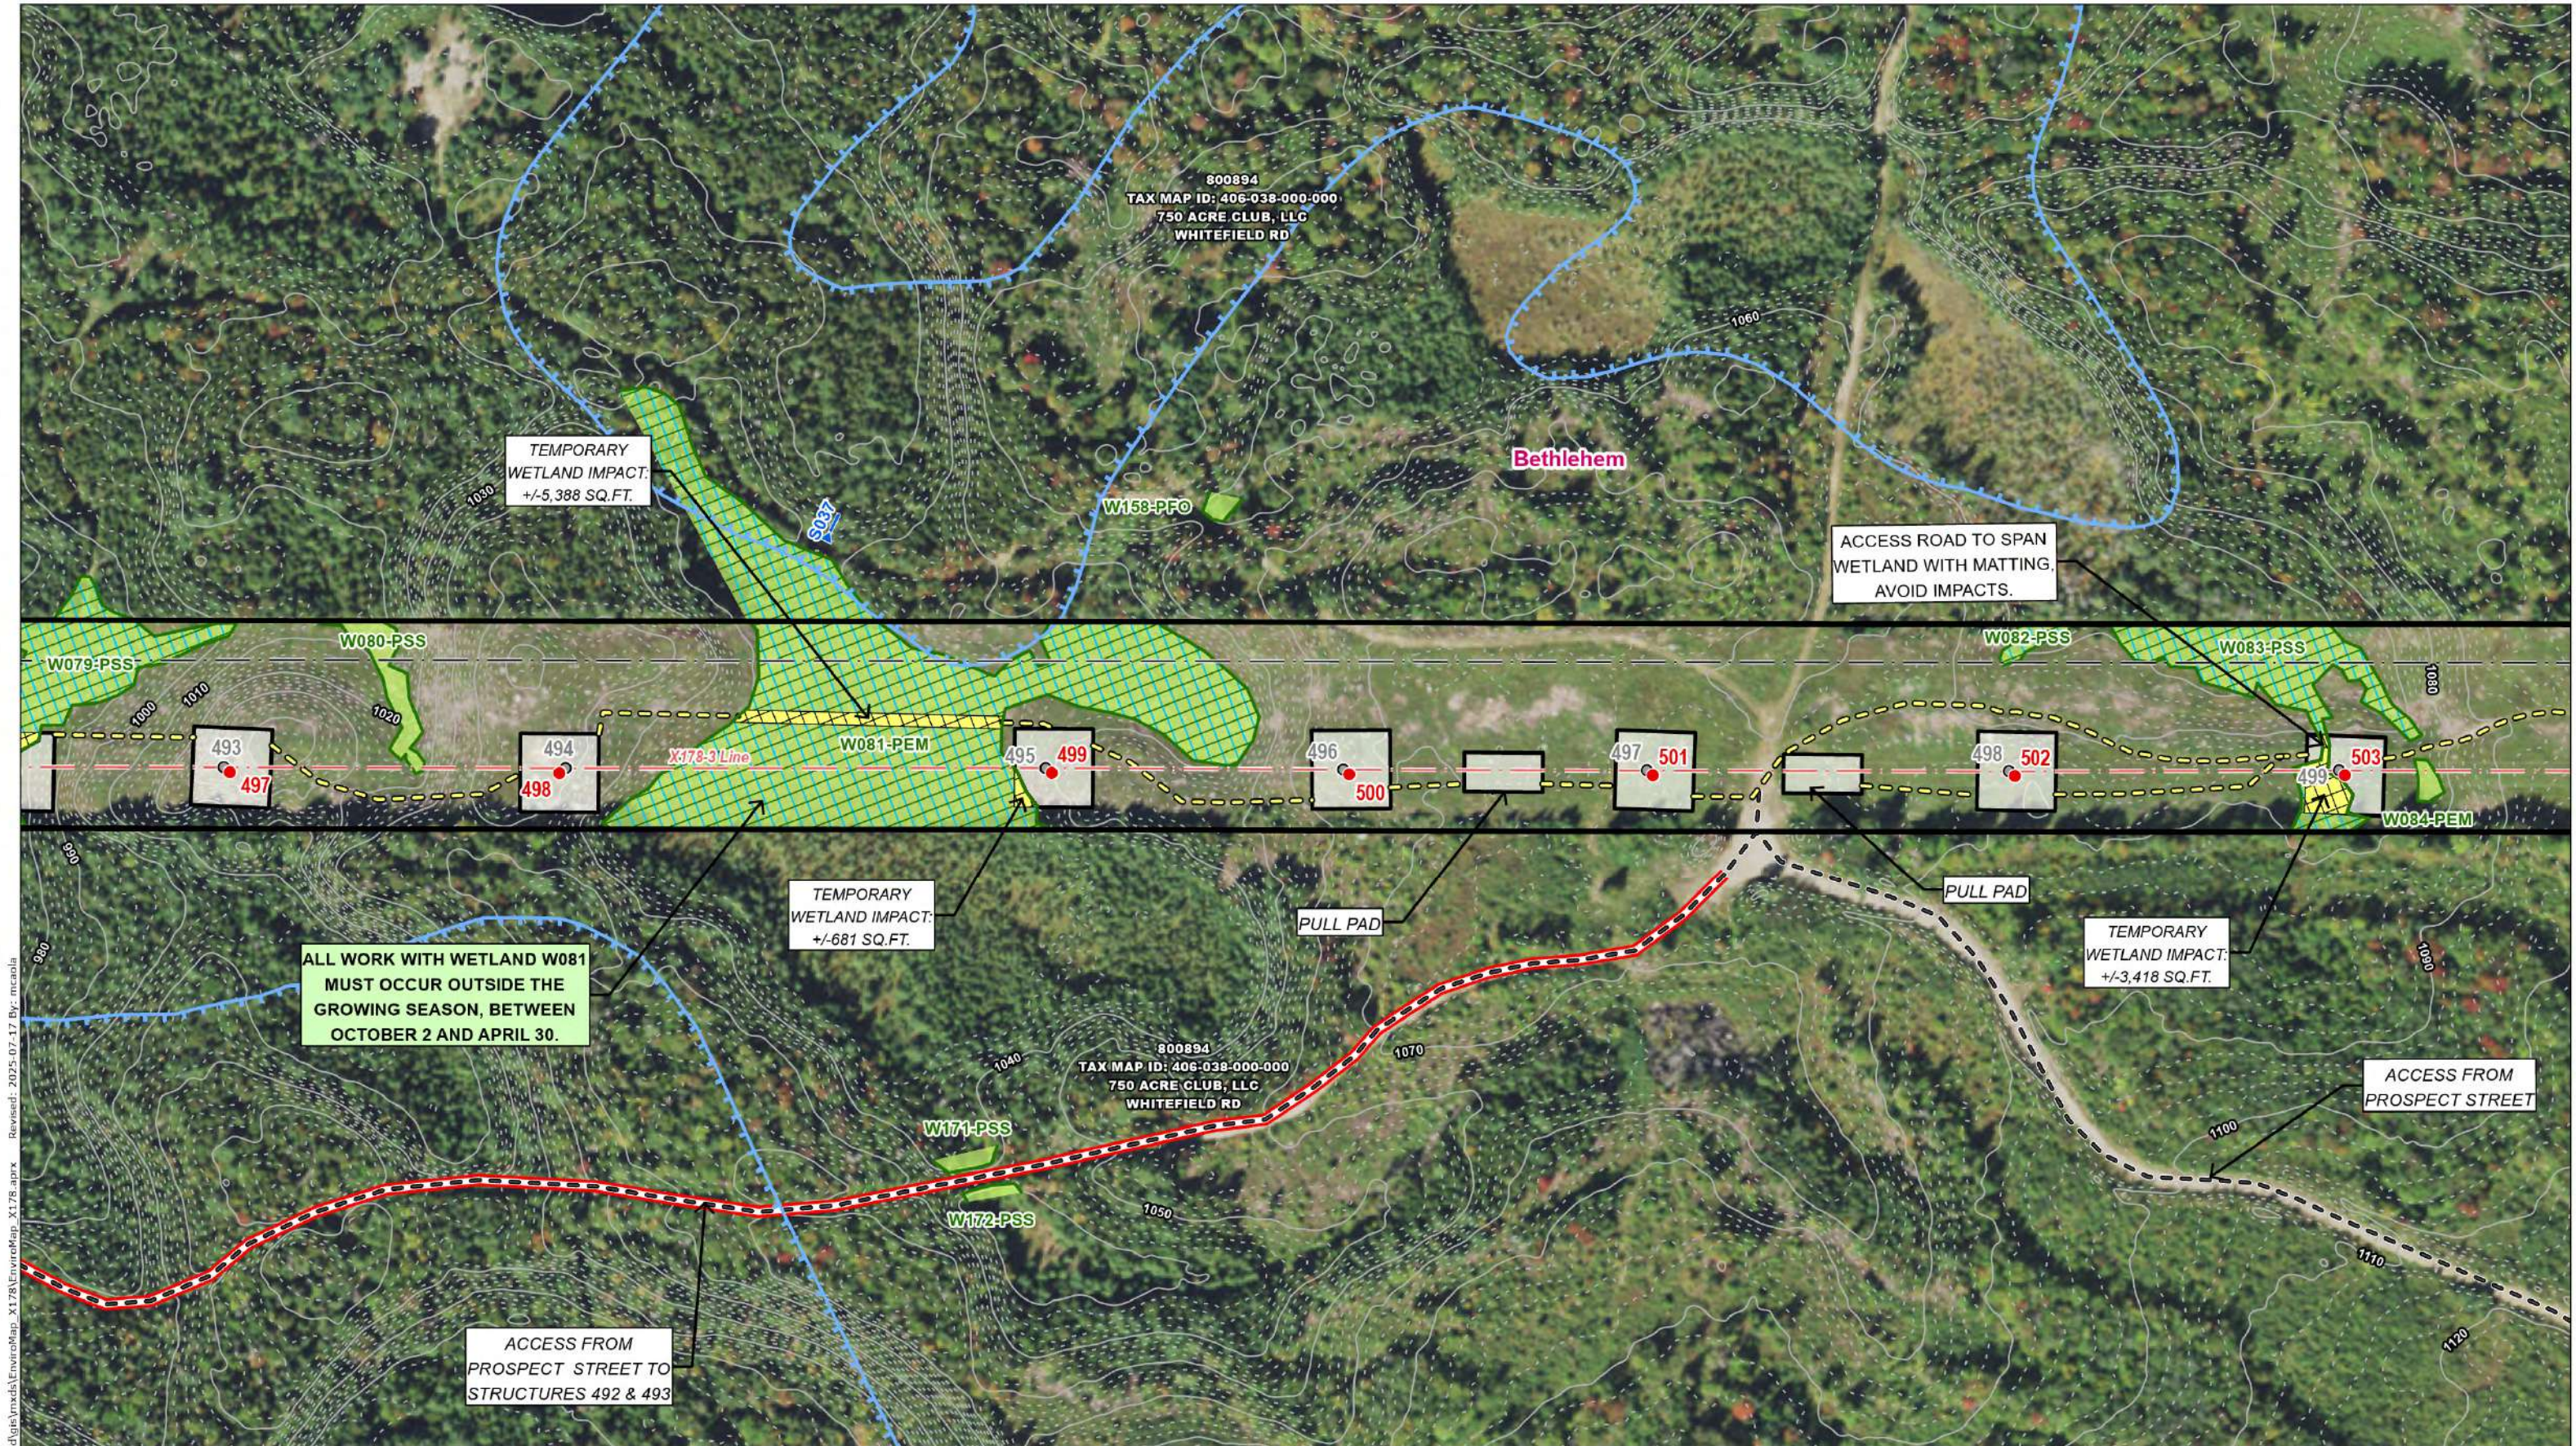

U:\1056\195602579\03_data\gis_cad\gis\mxds\EnviroMap_X178.aprx
Revised: 2025-07-17 By: mcaola

INDEX MAP

Legend

Existing Structure	Temporary Construction Matting	Confirmed Vernal Pool Extent	FEMA 100-Year Flood Zone	Railroad
Existing Structure to be Removed	Upland Construction Matting	Potential Vernal Pool Extent	FEMA Floodway	Stone Wall
Proposed Structure	Stone Work Pad	Field Delineated Ephemeral Watercourse	Priority Resource Area	Gate
Existing Right-Of-Way (ROW)	Eversource Owned Property	Field Delineated Intermittent Watercourse	Potential Turtle Overwintering Habitat	Culvert
Overhead Eversource Line	Parcel Boundary	Field Delineated Perennial Watercourse		Area of Limited Tree Clearing
Overhead Distribution Line	Abutter Number	Field Delineated Wetland Boundary Outline		
Existing Access	Municipal Boundary	Field Delineated Wetland		
Off-ROW Access with Pending Rights (or Agreement Renewal)	2ft Contour	Open Water		
Access Road to be Improved	10ft Contour			
Proposed Access				

Map Notes:
Coordinate System: NAD 1983 StatePlane New Hampshire FIPS 2800 Feet
Data source: Existing ROW lines, structures, and transmission lines provided Eversource Energy. Wetlands, watercourses, and vernal pools delineated and verified by Stantec May 2023. Additional sources include: FEMA, NH Granit.
Basemap: NAIP 2021

SEAL OF THE STATE OF NEW HAMPSHIRE
MATTHEW ARSENAULT
No. 278
CERTIFIED WETLAND SCIENTIST

Eversource X-178-3 - Transmission Line Rebuild Project (Northern Segment) Environmental Map Set	
Bethlehem, NH	MAP SHEET 15 of 31
Date: July 17, 2025	



U:\1956\195602579\03_data\gis_cad\gis\mxds\EnviroMap_X178.aprx Revised: 2025-07-17 By: mcaola

INDEX MAP

Legend

Existing Structure	Temporary Construction Matting	Confirmed Vernal Pool Extent	FEMA 100-Year Flood Zone	Railroad
Existing Structure to be Removed	Upland Construction Matting	Potential Vernal Pool Extent	FEMA Floodway	Stone Wall
Proposed Structure	Stone Work Pad	Field Delineated Ephemeral Watercourse	Priority Resource Area	Gate
Existing Right-Of-Way (ROW)	Eversource Owned Property	Field Delineated Intermittent Watercourse	Potential Turtle Overwintering Habitat	Culvert
Overhead Eversource Line	Parcel Boundary	Field Delineated Perennial Watercourse		Area of Limited Tree Clearing
Overhead Distribution Line	Abutter Number	Field Delineated Wetland Boundary Outline		
Existing Access	Municipal Boundary	Field Delineated Wetland		
Off-ROW Access with Pending Rights (or Agreement Renewal)	2ft Contour	Open Water		
Access Road to be Improved	10ft Contour			
Proposed Access				


Map Notes:
Coordinate System: NAD 1983 StatePlane New Hampshire FIPS 2800 Feet
Data source: Existing ROW lines, structures, and transmission lines provided Eversource Energy. Wetlands, watercourses, and vernal pools delineated and verified by Stantec May 2023. Additional sources include: FEMA, NH Grant.
Basemap: NAIP 2021

STATE OF NEW HAMPSHIRE
MATTHEW ARSENAULT
No. 278
CERTIFIED WETLAND SCIENTIST

EVSOURCE ENERGY

Eversource X-178-3 - Transmission Line Rebuild Project (Northern Segment) Environmental Map Set

Bethlehem, NH	MAP SHEET 16 of 31
Date: July 17, 2025	

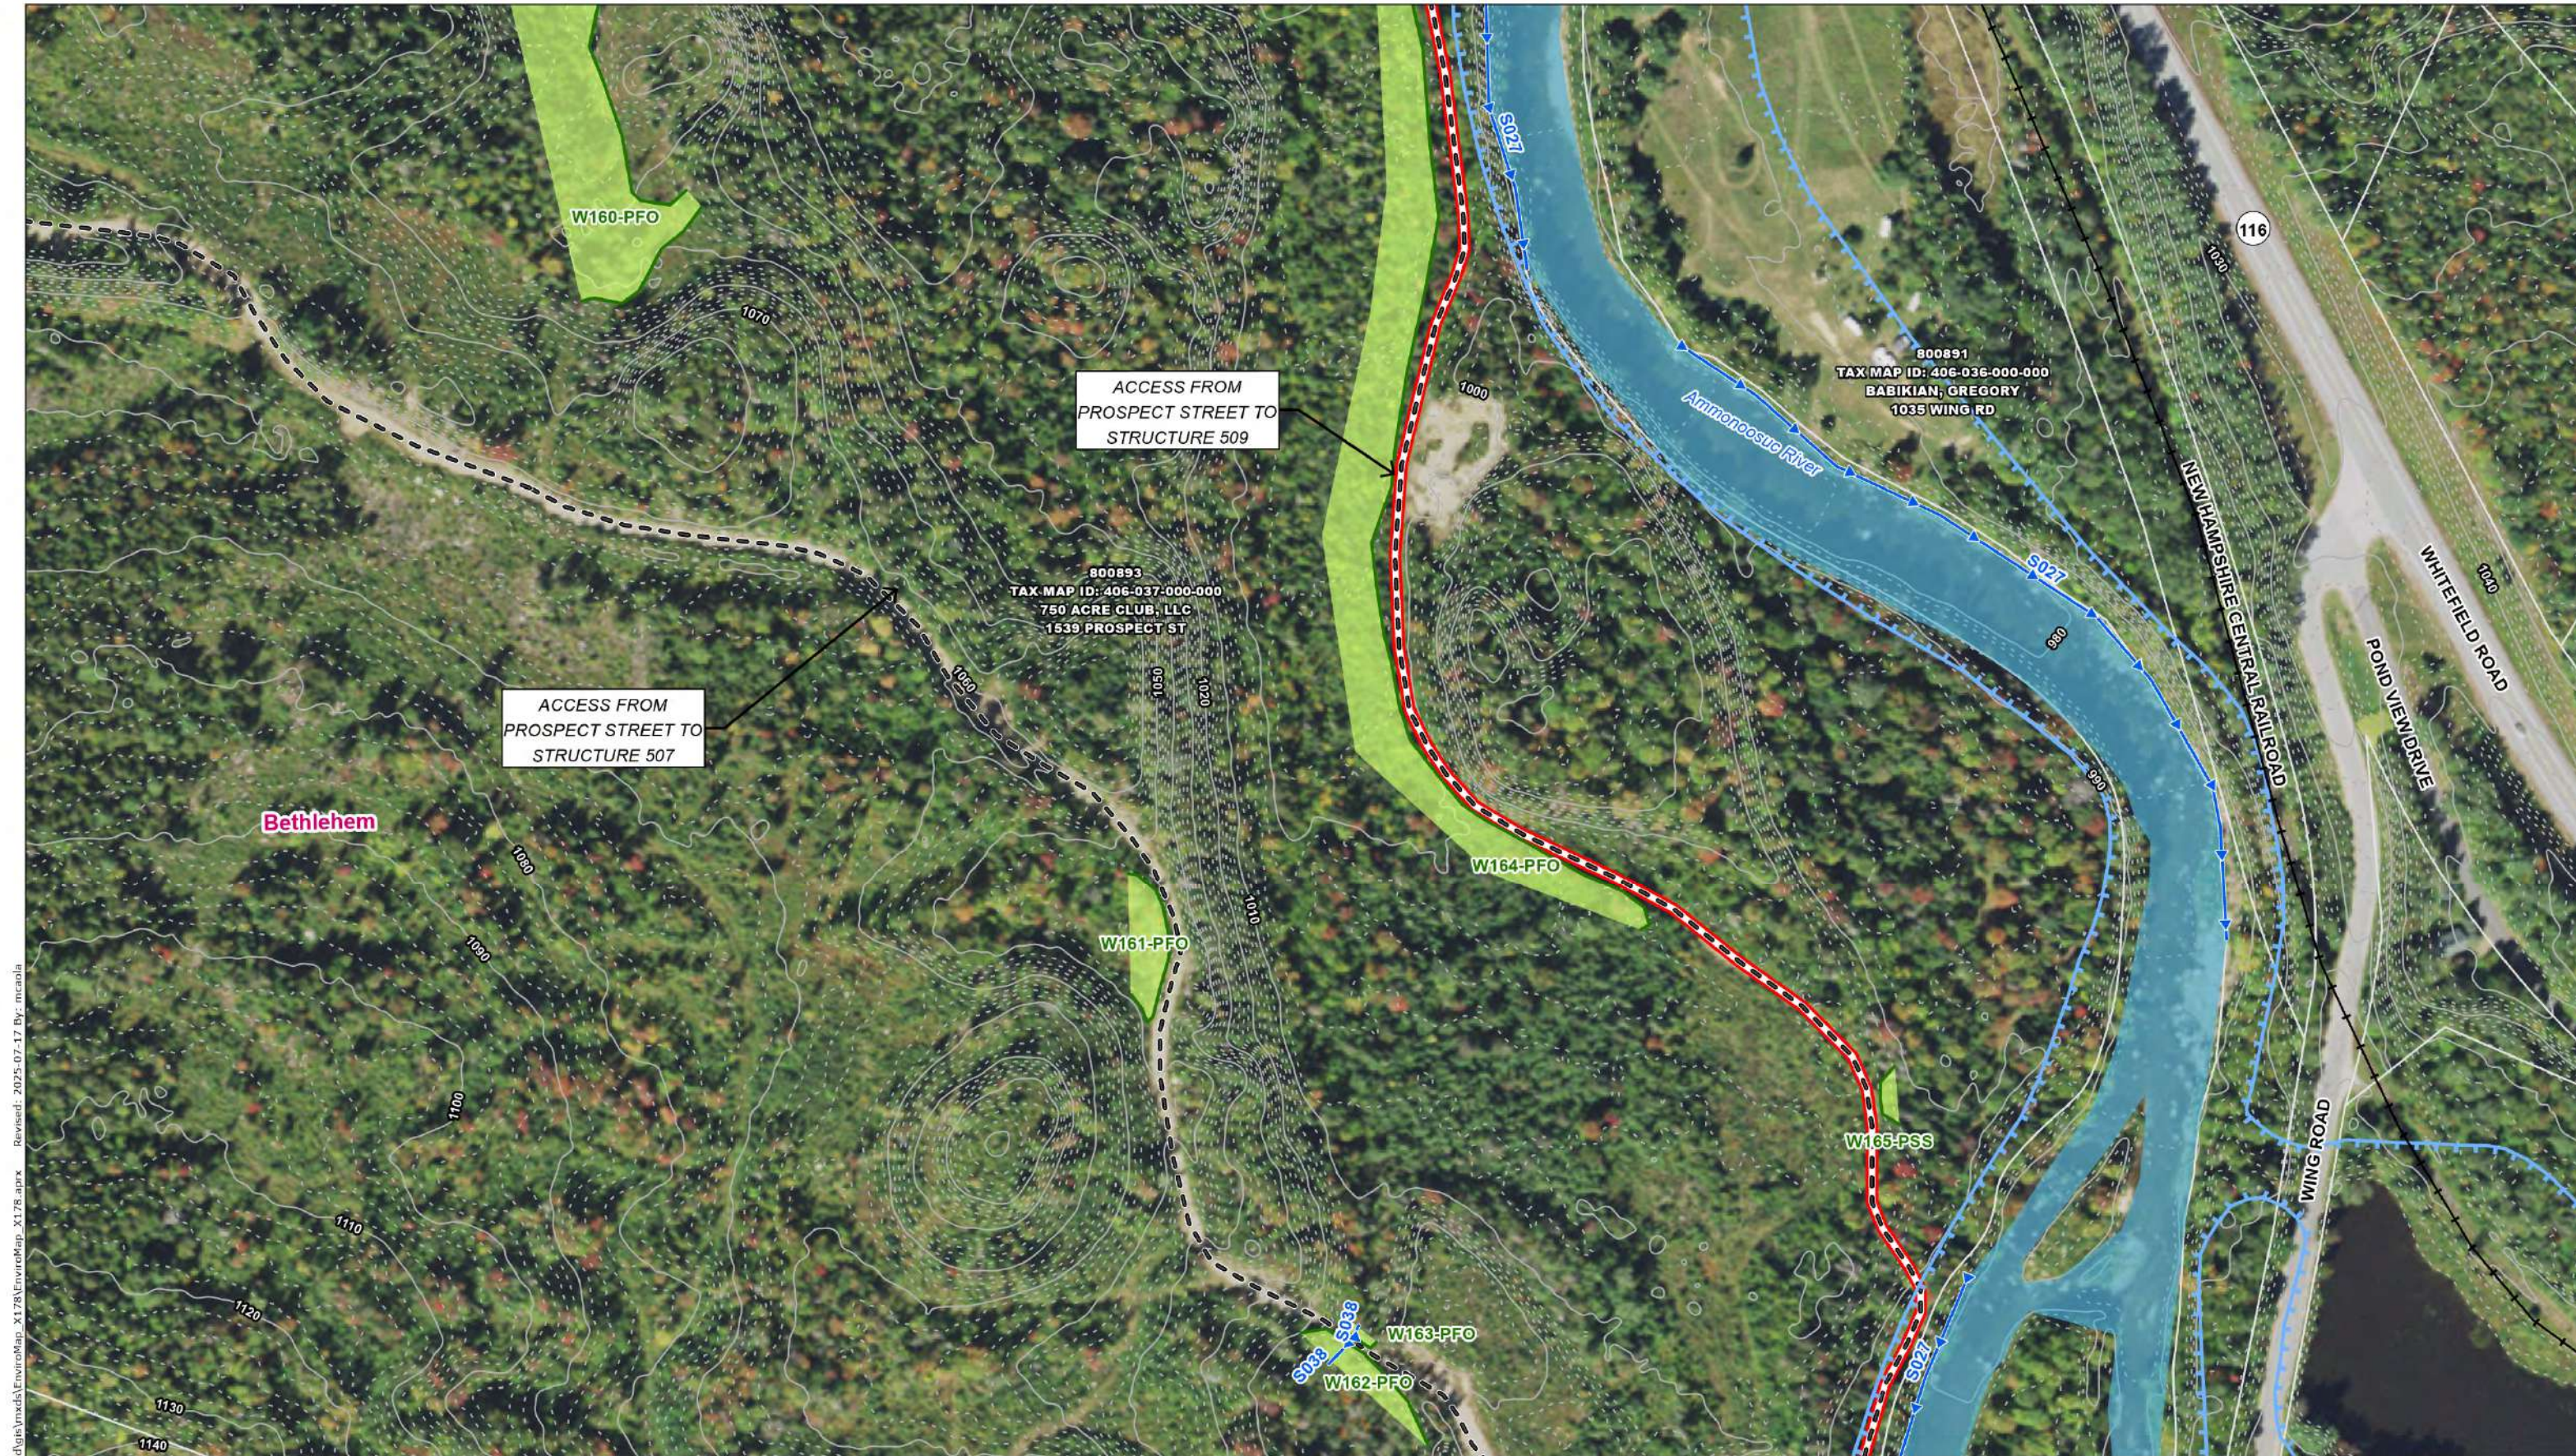


U:\1056\195602579\03_data\gis_cad\gis\mxd\EnviroMap_X178.aprx
Revised: 2025-07-17 By: mcaola



Legend			
● Existing Structure	Temporary Construction Matting	Confirmed Vernal Pool Extent	FEMA 100-Year Flood Zone
● Existing Structure to be Removed	Upland Construction Matting	Potential Vernal Pool Extent	FEMA Floodway
● Proposed Structure	Stone Work Pad	Field Delineated Ephemeral Watercourse	Priority Resource Area
— Existing Right-Of-Way (ROW)	Eversource Owned Property	Field Delineated Intermittent Watercourse	Potential Turtle Overwintering Habitat
— Overhead Eversource Line	Parcel Boundary	Field Delineated Perennial Watercourse	
— Overhead Distribution Line	Abutter Number	Field Delineated Wetland Boundary Outline	
— Existing Access	Municipal Boundary	Field Delineated Wetland	
— Off-ROW Access with Pending Rights (or Agreement Renewal)	2ft Contour	Open Water	
— Access Road to be Improved	10ft Contour		
— Proposed Access			

Map Notes:
Coordinate System: NAD 1983 StatePlane New Hampshire FIPS 2800 Feet
Data source: Existing ROW lines, structures, and transmission lines provided Eversource Energy. Wetlands, watercourses, and vernal pools delineated and verified by Stantec May 2023. Additional sources include: FEMA, NH Granit.
Basemap: NAIP 2021

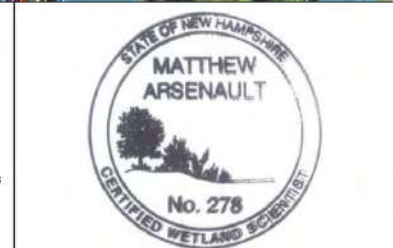


Eversource Energy

Eversource X-178-3 - Transmission Line Rebuild Project (Northern Segment) Environmental Map Set

Bethlehem, NH	MAP SHEET 17 of 31
Date: July 17, 2025	Stantec



U:\1056\195602579\03_data\gis_cad\figs\mxds\EnviroMap_X178.aprx Revised: 2025-07-17 By: mcaola

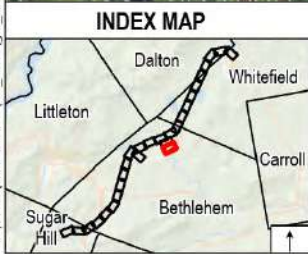

Legend

- Existing Structure
- Existing Structure to be Removed
- Proposed Structure
- Existing Right-Of-Way (ROW)
- Overhead Eversource Line
- Overhead Distribution Line
- Existing Access
- Off-ROW Access with Pending Rights (or Agreement Renewal)
- Access Road to be Improved
- Proposed Access

- Temporary Construction Matting
- Upland Construction Matting
- Stone Work Pad
- Eversource Owned Property
- Parcel Boundary
- Abutter Number
- Municipal Boundary
- 2ft Contour
- 10ft Contour

- Confirmed Vernal Pool Extent
- Potential Vernal Pool Extent
- Field Delineated Ephemeral Watercourse
- Field Delineated Intermittent Watercourse
- Field Delineated Perennial Watercourse
- Field Delineated Wetland Boundary Outline
- Field Delineated Wetland
- Open Water

- FEMA 100-Year Flood Zone
- FEMA Floodway
- Priority Resource Area
- Potential Turtle Overwintering Habitat


- Railroad
- Stone Wall
- Gate
- Culvert
- Area of Limited Tree Clearing

Map Notes:
Coordinate System: NAD 1983 StatePlane New Hampshire FIPS 2800 Feet
Data source: Existing ROW lines, structures, and transmission lines provided Eversource Energy. Wetlands, watercourses, and vernal pools delineated and verified by Stantec May 2023. Additional sources include: FEMA, NH Granit.
Basemap: NAIP 2021

Eversource Energy

Eversource X-178-3 - Transmission Line Rebuild Project (Northern Segment) Environmental Map Set

Bethlehem, NH	MAP SHEET 18 of 31
Date: July 17, 2025	

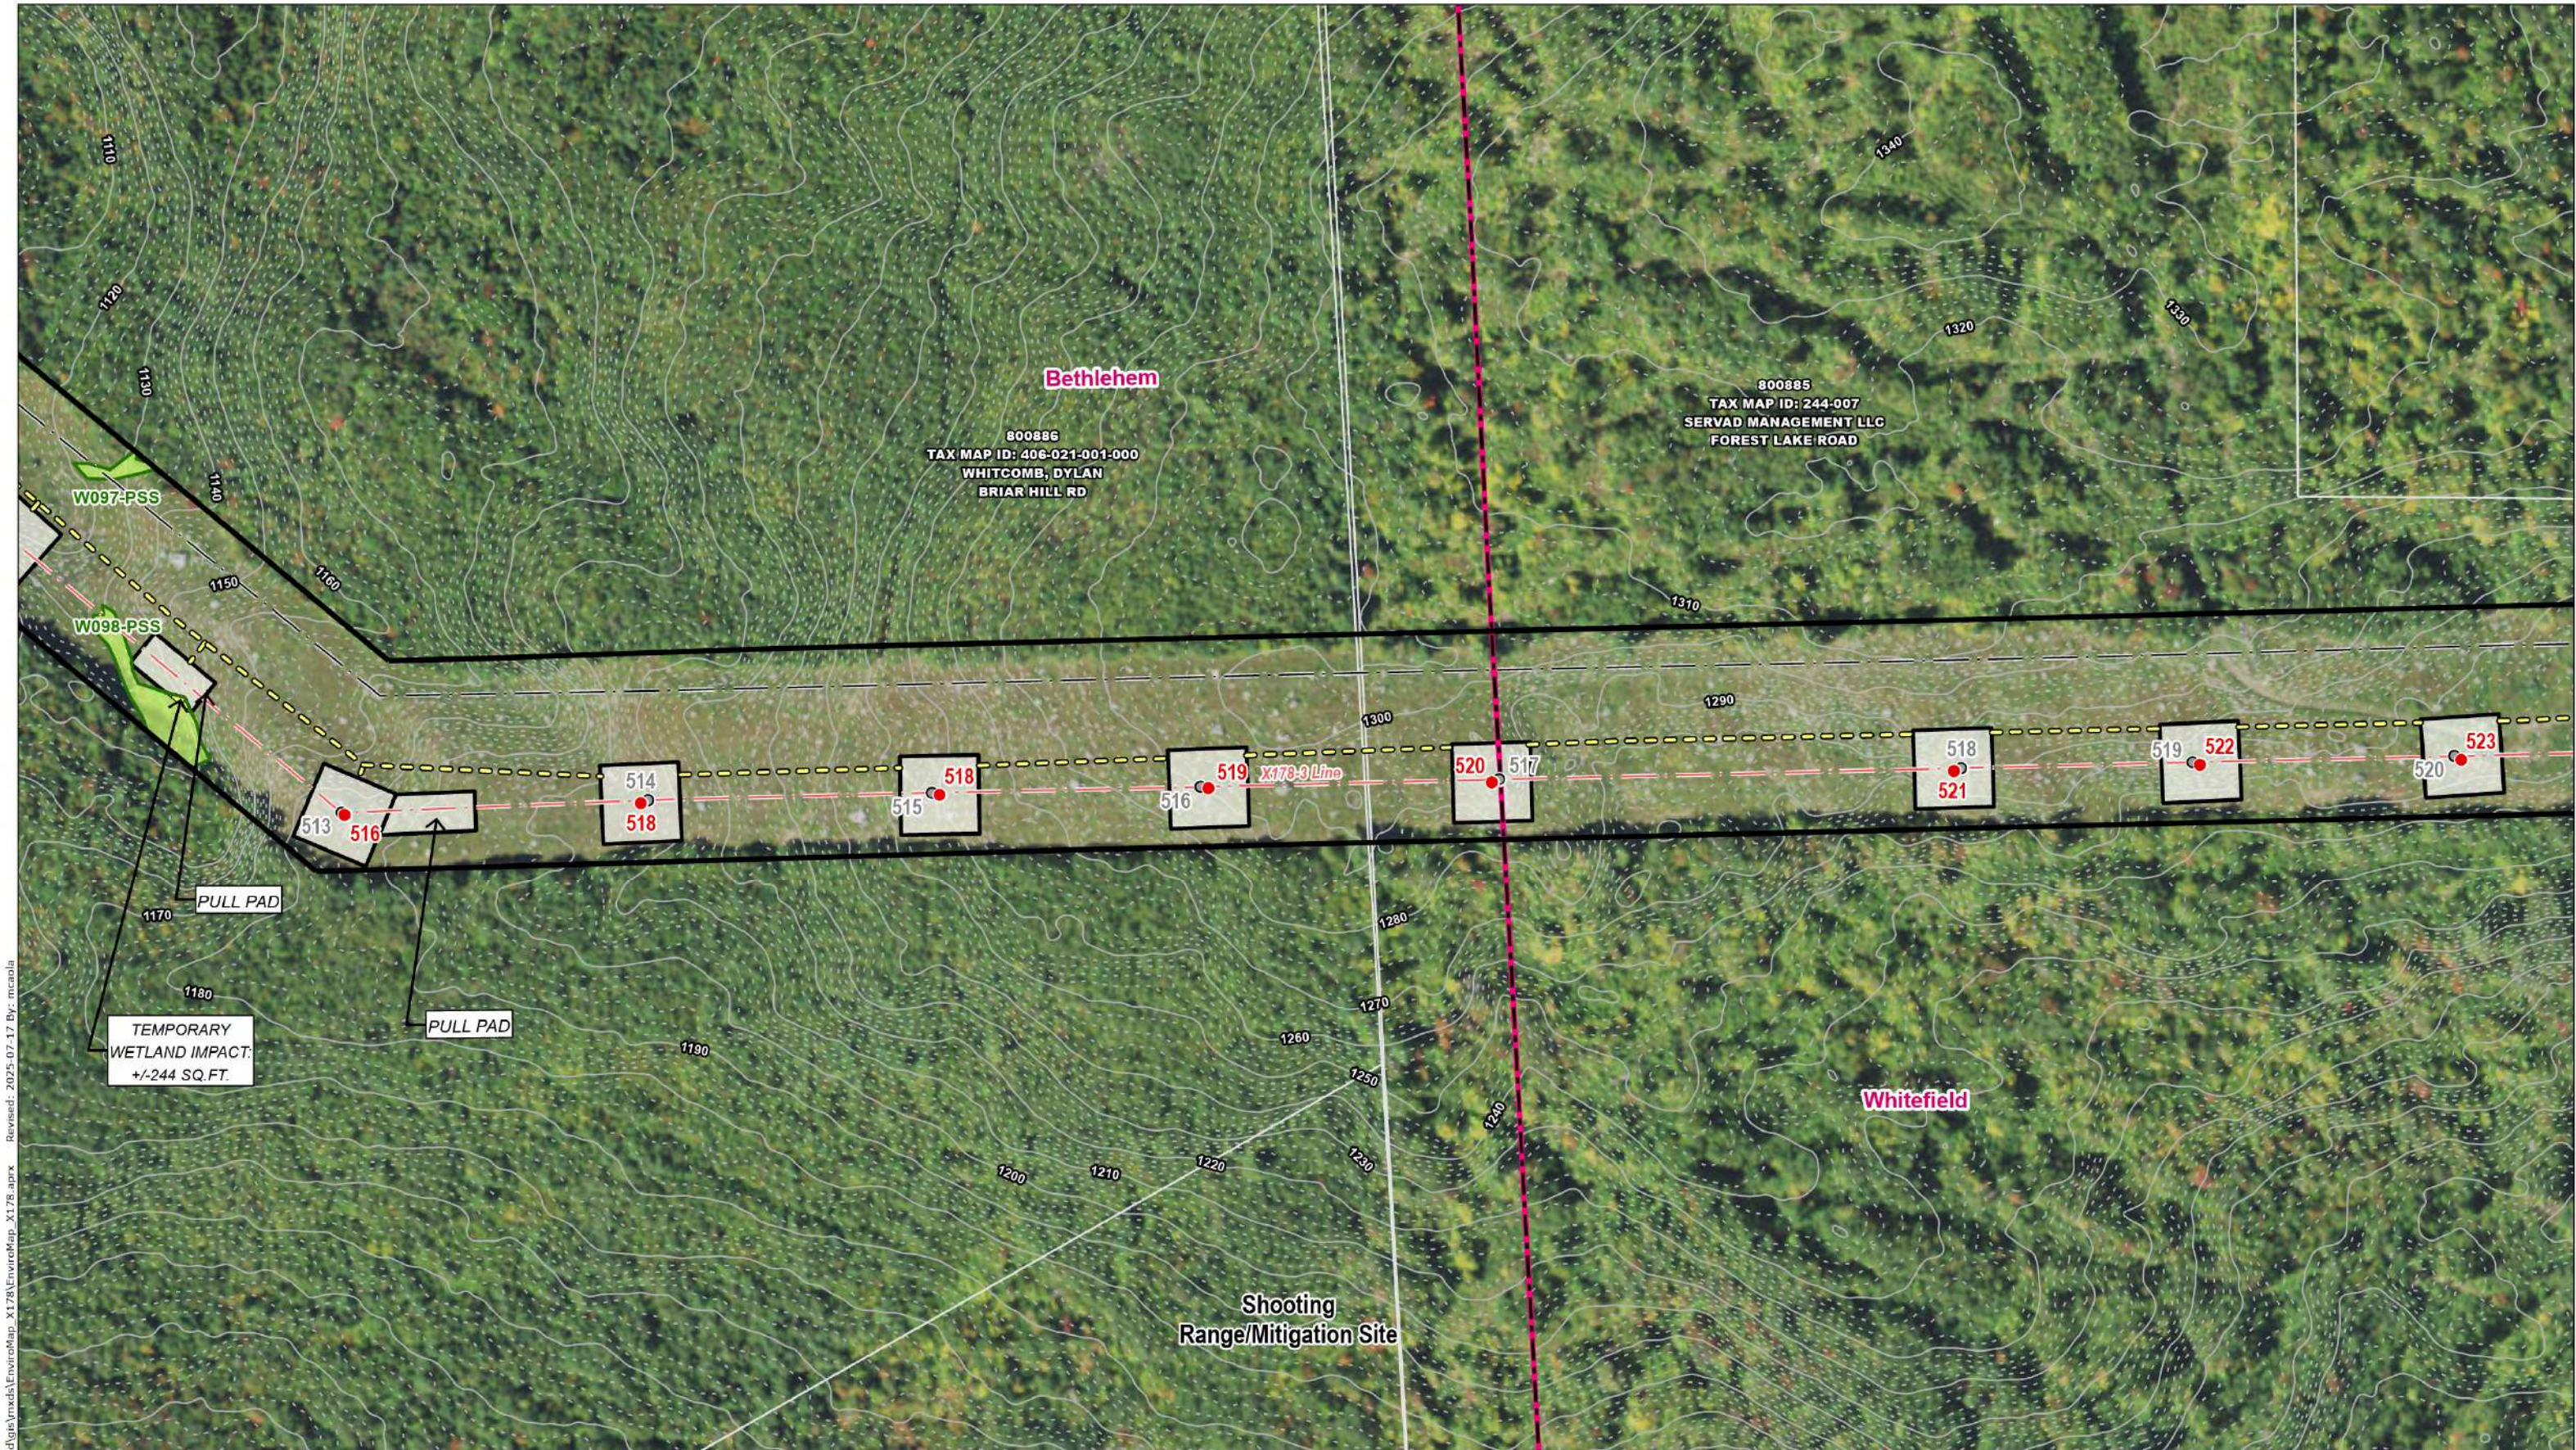

U:\1956\195602579\03_data\gis_cad\gis\mxds\EnviroMap_X178.aprx Revised: 2025-07-17 By: mcaola

INDEX MAP


Legend

- Existing Structure - Existing Structure to be Removed - Proposed Structure - Existing Right-Of-Way (ROW) - Overhead Eversource Line - Overhead Distribution Line - Existing Access - Off-ROW Access with Pending Rights (or Agreement Renewal) - Access Road to be Improved - Proposed Access	- Temporary Construction Matting - Upland Construction Matting - Stone Work Pad - Eversource Owned Property - Parcel Boundary - Abutter Number - Municipal Boundary 2ft Contour 10ft Contour	- Confirmed Vernal Pool Extent - Potential Vernal Pool Extent - Field Delineated Ephemeral Watercourse - Field Delineated Intermittent Watercourse - Field Delineated Perennial Watercourse - Field Delineated Wetland Boundary Outline - Field Delineated Wetland - Open Water	- FEMA 100-Year Flood Zone - FEMA Floodway - Priority Resource Area - Potential Turtle Overwintering Habitat	- Railroad - Stone Wall - Gate - Culvert - Area of Limited Tree Clearing
---	--	---	--	--

Map Notes:
Coordinate System: NAD 1983 StatePlane New Hampshire FIPS 2800 Feet
Data source: Existing ROW lines, structures, and transmission lines provided Eversource Energy. Wetlands, watercourses, and vernal pools delineated and verified by Stantec May 2023. Additional sources include: FEMA, NH Granit.
Basemap: NAIP 2021

Scale:
1 inch = 200 feet
0 50 100 200 Feet

Eversource X-178-3 - Transmission Line Rebuild Project (Northern Segment) Environmental Map Set	
Bethlehem/Whitefield, NH	MAP SHEET 20 of 31
Date: July 17, 2025	

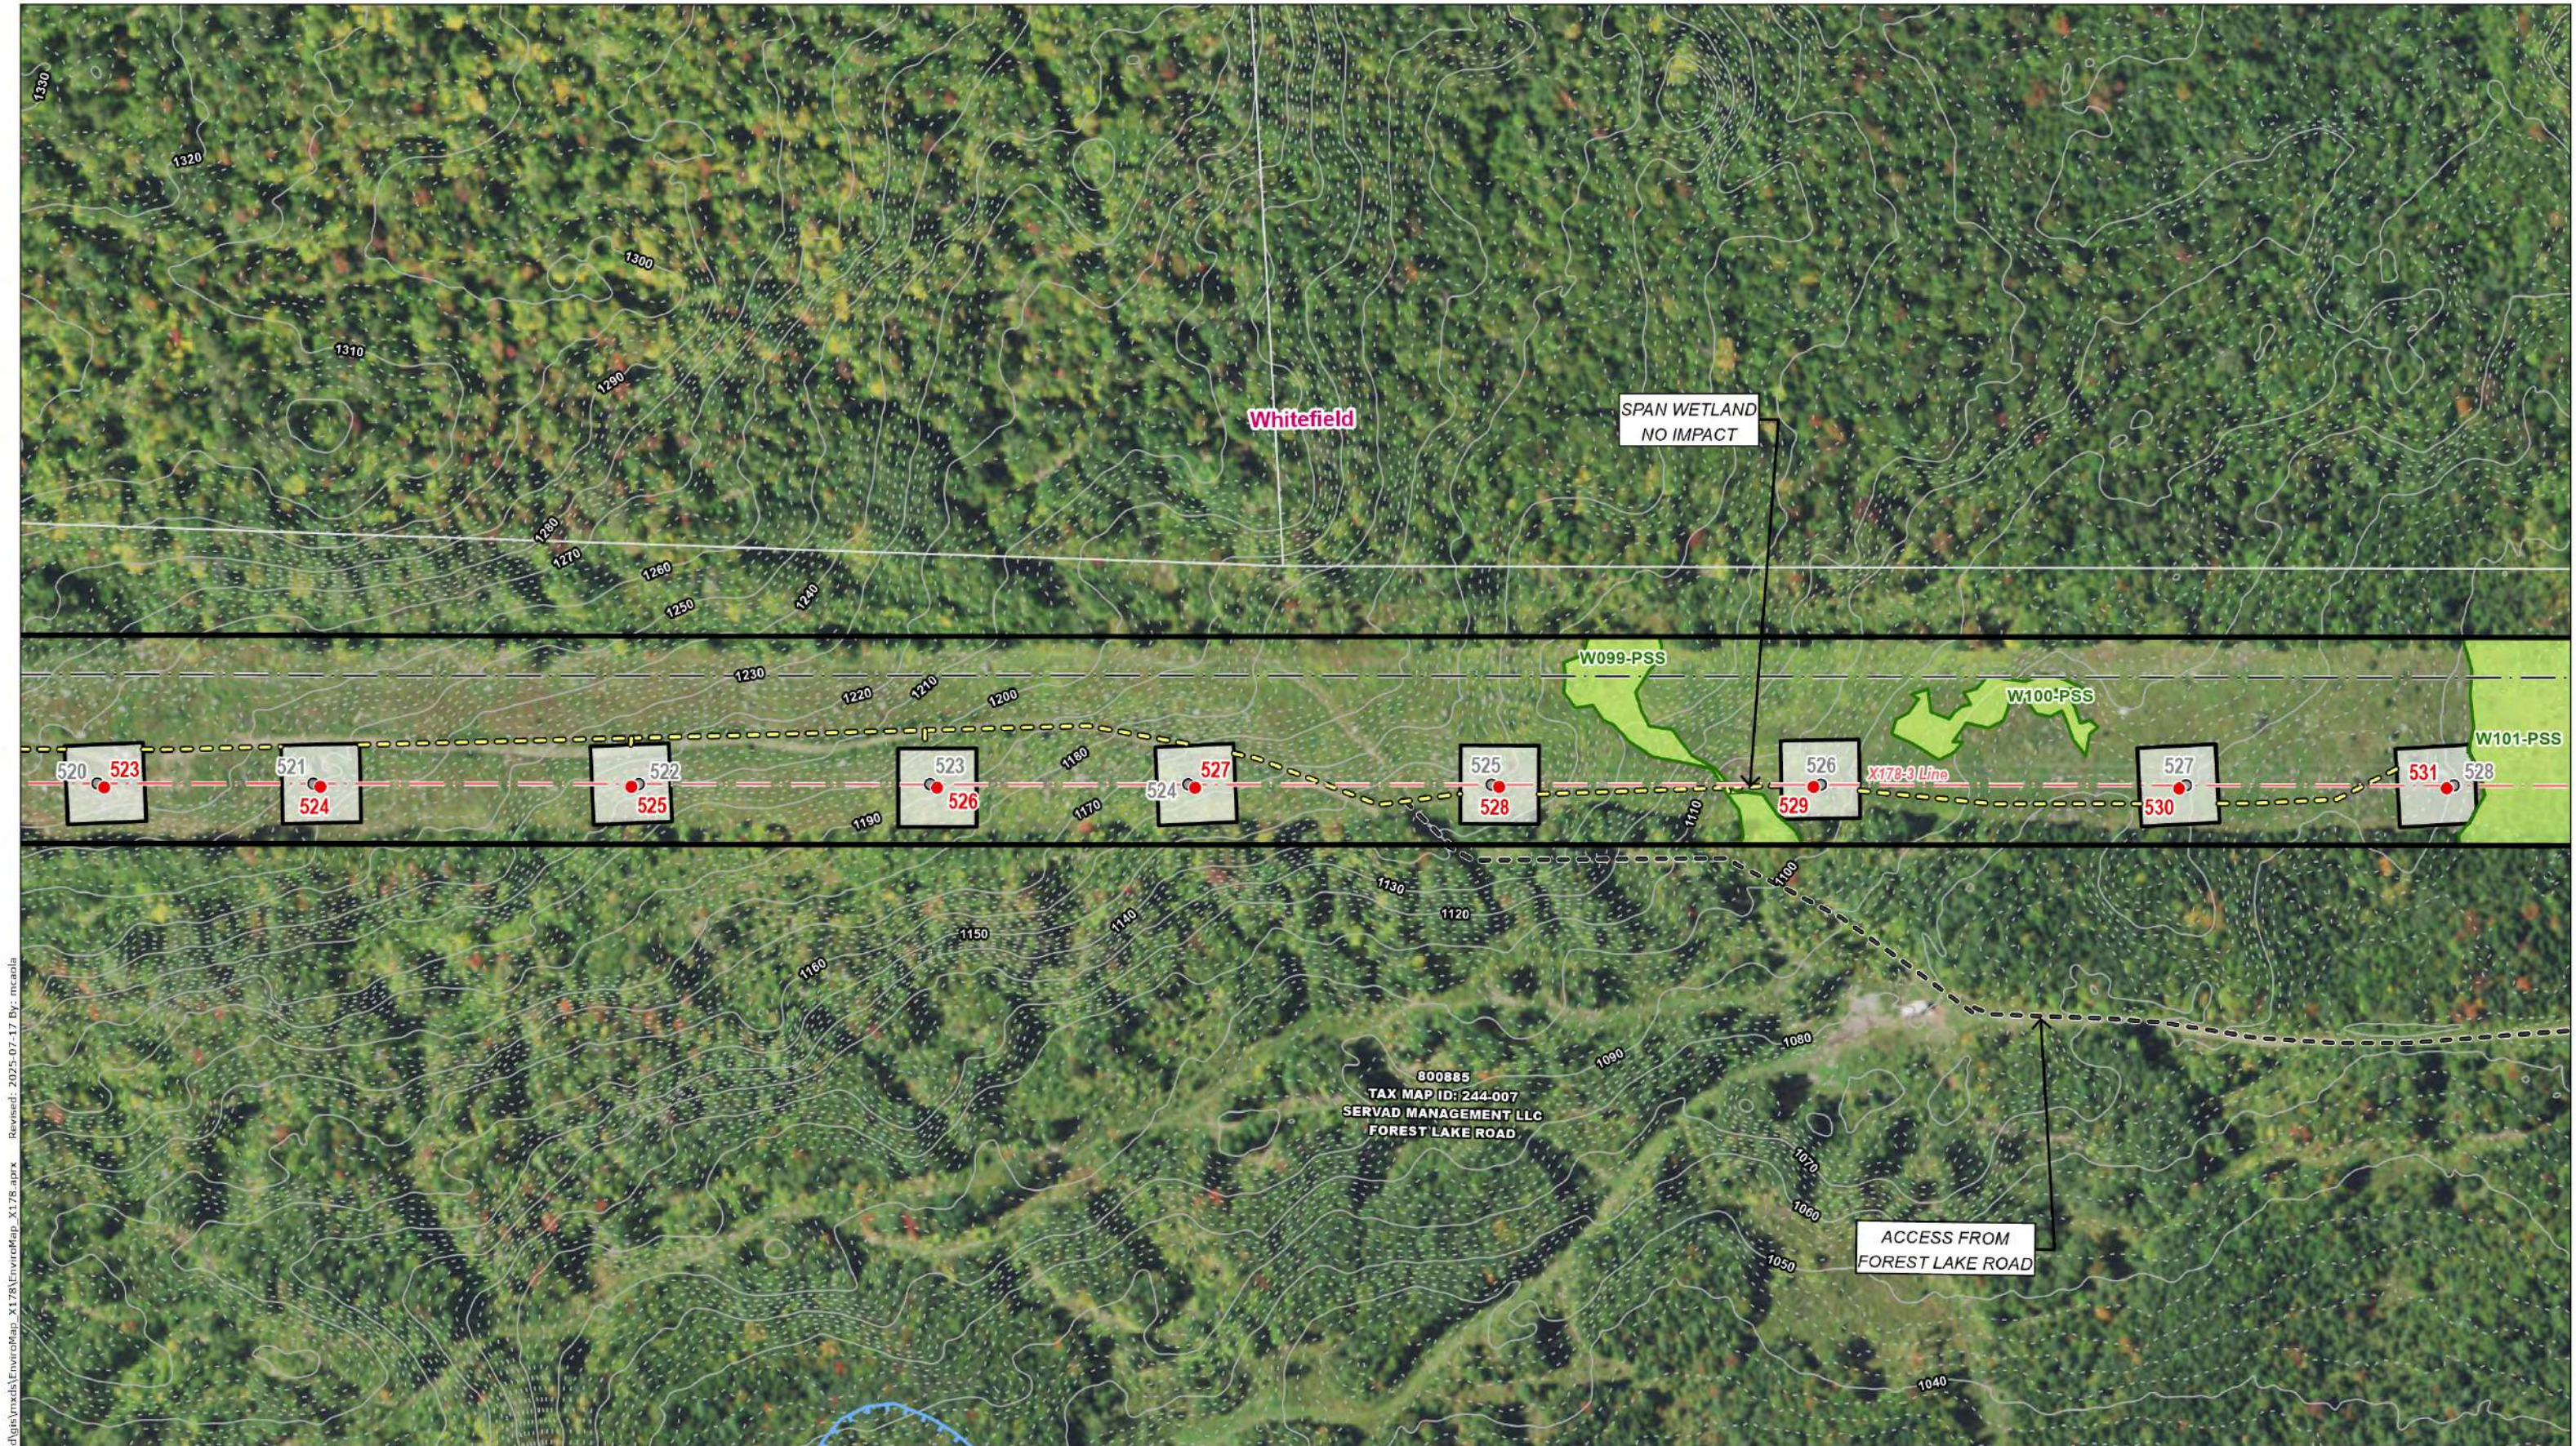

U:\1956\195602579\03_data\gis_cad\gis\mxd\EnviroMap_X178.aprx Revised: 2025-07-17 By: mcaola

INDEX MAP

Legend

● Existing Structure	Temporary Construction Matting	Confirmed Vernal Pool Extent	FEMA 100-Year Flood Zone	✈ Railroad
● Existing Structure to be Removed	Upland Construction Matting	Potential Vernal Pool Extent	FEMA Floodway	Stone Wall
● Proposed Structure	Stone Work Pad	Field Delineated Ephemeral Watercourse	Priority Resource Area	Gate
— Existing Right-Of-Way (ROW)	Eversource Owned Property	Field Delineated Intermittent Watercourse	Potential Turtle Overwintering Habitat	Culvert
— Overhead Eversource Line	Parcel Boundary	Field Delineated Perennial Watercourse		Area of Limited Tree Clearing
— Overhead Distribution Line	Abutter Number	Field Delineated Wetland Boundary Outline		
— Existing Access	Municipal Boundary	Field Delineated Wetland		
— Off-ROW Access with Pending Rights (or Agreement Renewal)	2ft Contour	Open Water		
— Access Road to be Improved	10ft Contour			
— Proposed Access				

Map Notes:
Coordinate System: NAD 1983 StatePlane New Hampshire FIPS 2800 Feet
Data source: Existing ROW lines, structures, and transmission lines provided Eversource Energy. Wetlands, watercourses, and vernal pools delineated and verified by Stantec May 2023. Additional sources include: FEMA, NH Granit.
Basemap: NAIP 2021

Map Scale:
1 inch = 200 feet
0 50 100 200 Feet

State of New Hampshire Seal:
MATTHEW ARSENAULT
No. 278
CERTIFIED WETLAND SCIENTIST

Eversource Energy
Eversource X-178-3 - Transmission Line Rebuild Project (Northern Segment) Environmental Map Set

Whitefield, NH	MAP SHEET 21 of 31
Date: July 17, 2025	Stantec



U:\1956\195602579\03_data\gis_cad\gis\mxd\EnviroMap_X178.aprx
Revised: 2025-07-17 By: mcaola

INDEX MAP

Legend

Existing Structure	Temporary Construction Matting	Confirmed Vernal Pool Extent	FEMA 100-Year Flood Zone	Railroad
Existing Structure to be Removed	Upland Construction Matting	Potential Vernal Pool Extent	FEMA Floodway	Stone Wall
Proposed Structure	Stone Work Pad	Field Delineated Ephemeral Watercourse	Priority Resource Area	Gate
Existing Right-Of-Way (ROW)	Eversource Owned Property	Field Delineated Intermittent Watercourse	Potential Turtle Overwintering Habitat	Culvert
Overhead Eversource Line	Parcel Boundary	Field Delineated Perennial Watercourse		Area of Limited Tree Clearing
Overhead Distribution Line	Abutter Number	Field Delineated Wetland Boundary Outline		
Existing Access	Municipal Boundary	Field Delineated Wetland		
Off-ROW Access with Pending Rights (or Agreement Renewal)	2ft Contour	Open Water		
Access Road to be Improved	10ft Contour			
Proposed Access				


Map Notes:
Coordinate System: NAD 1983 StatePlane New Hampshire FIPS 2800 Feet
Data source: Existing ROW lines, structures, and transmission lines provided Eversource Energy. Wetlands, watercourses, and vernal pools delineated and verified by Stantec May 2023. Additional sources include: FEMA, NH Grant.
Basemap: NAIP 2021

SEAL OF THE STATE OF NEW HAMPSHIRE
MATTHEW ARSENAULT
No. 278
CERTIFIED WETLAND SCIENTIST

EVERSOURCE ENERGY

Eversource X-178-3 - Transmission Line Rebuild Project (Northern Segment) Environmental Map Set

Whitefield, NH	MAP SHEET 22 of 31
Date: July 17, 2025	

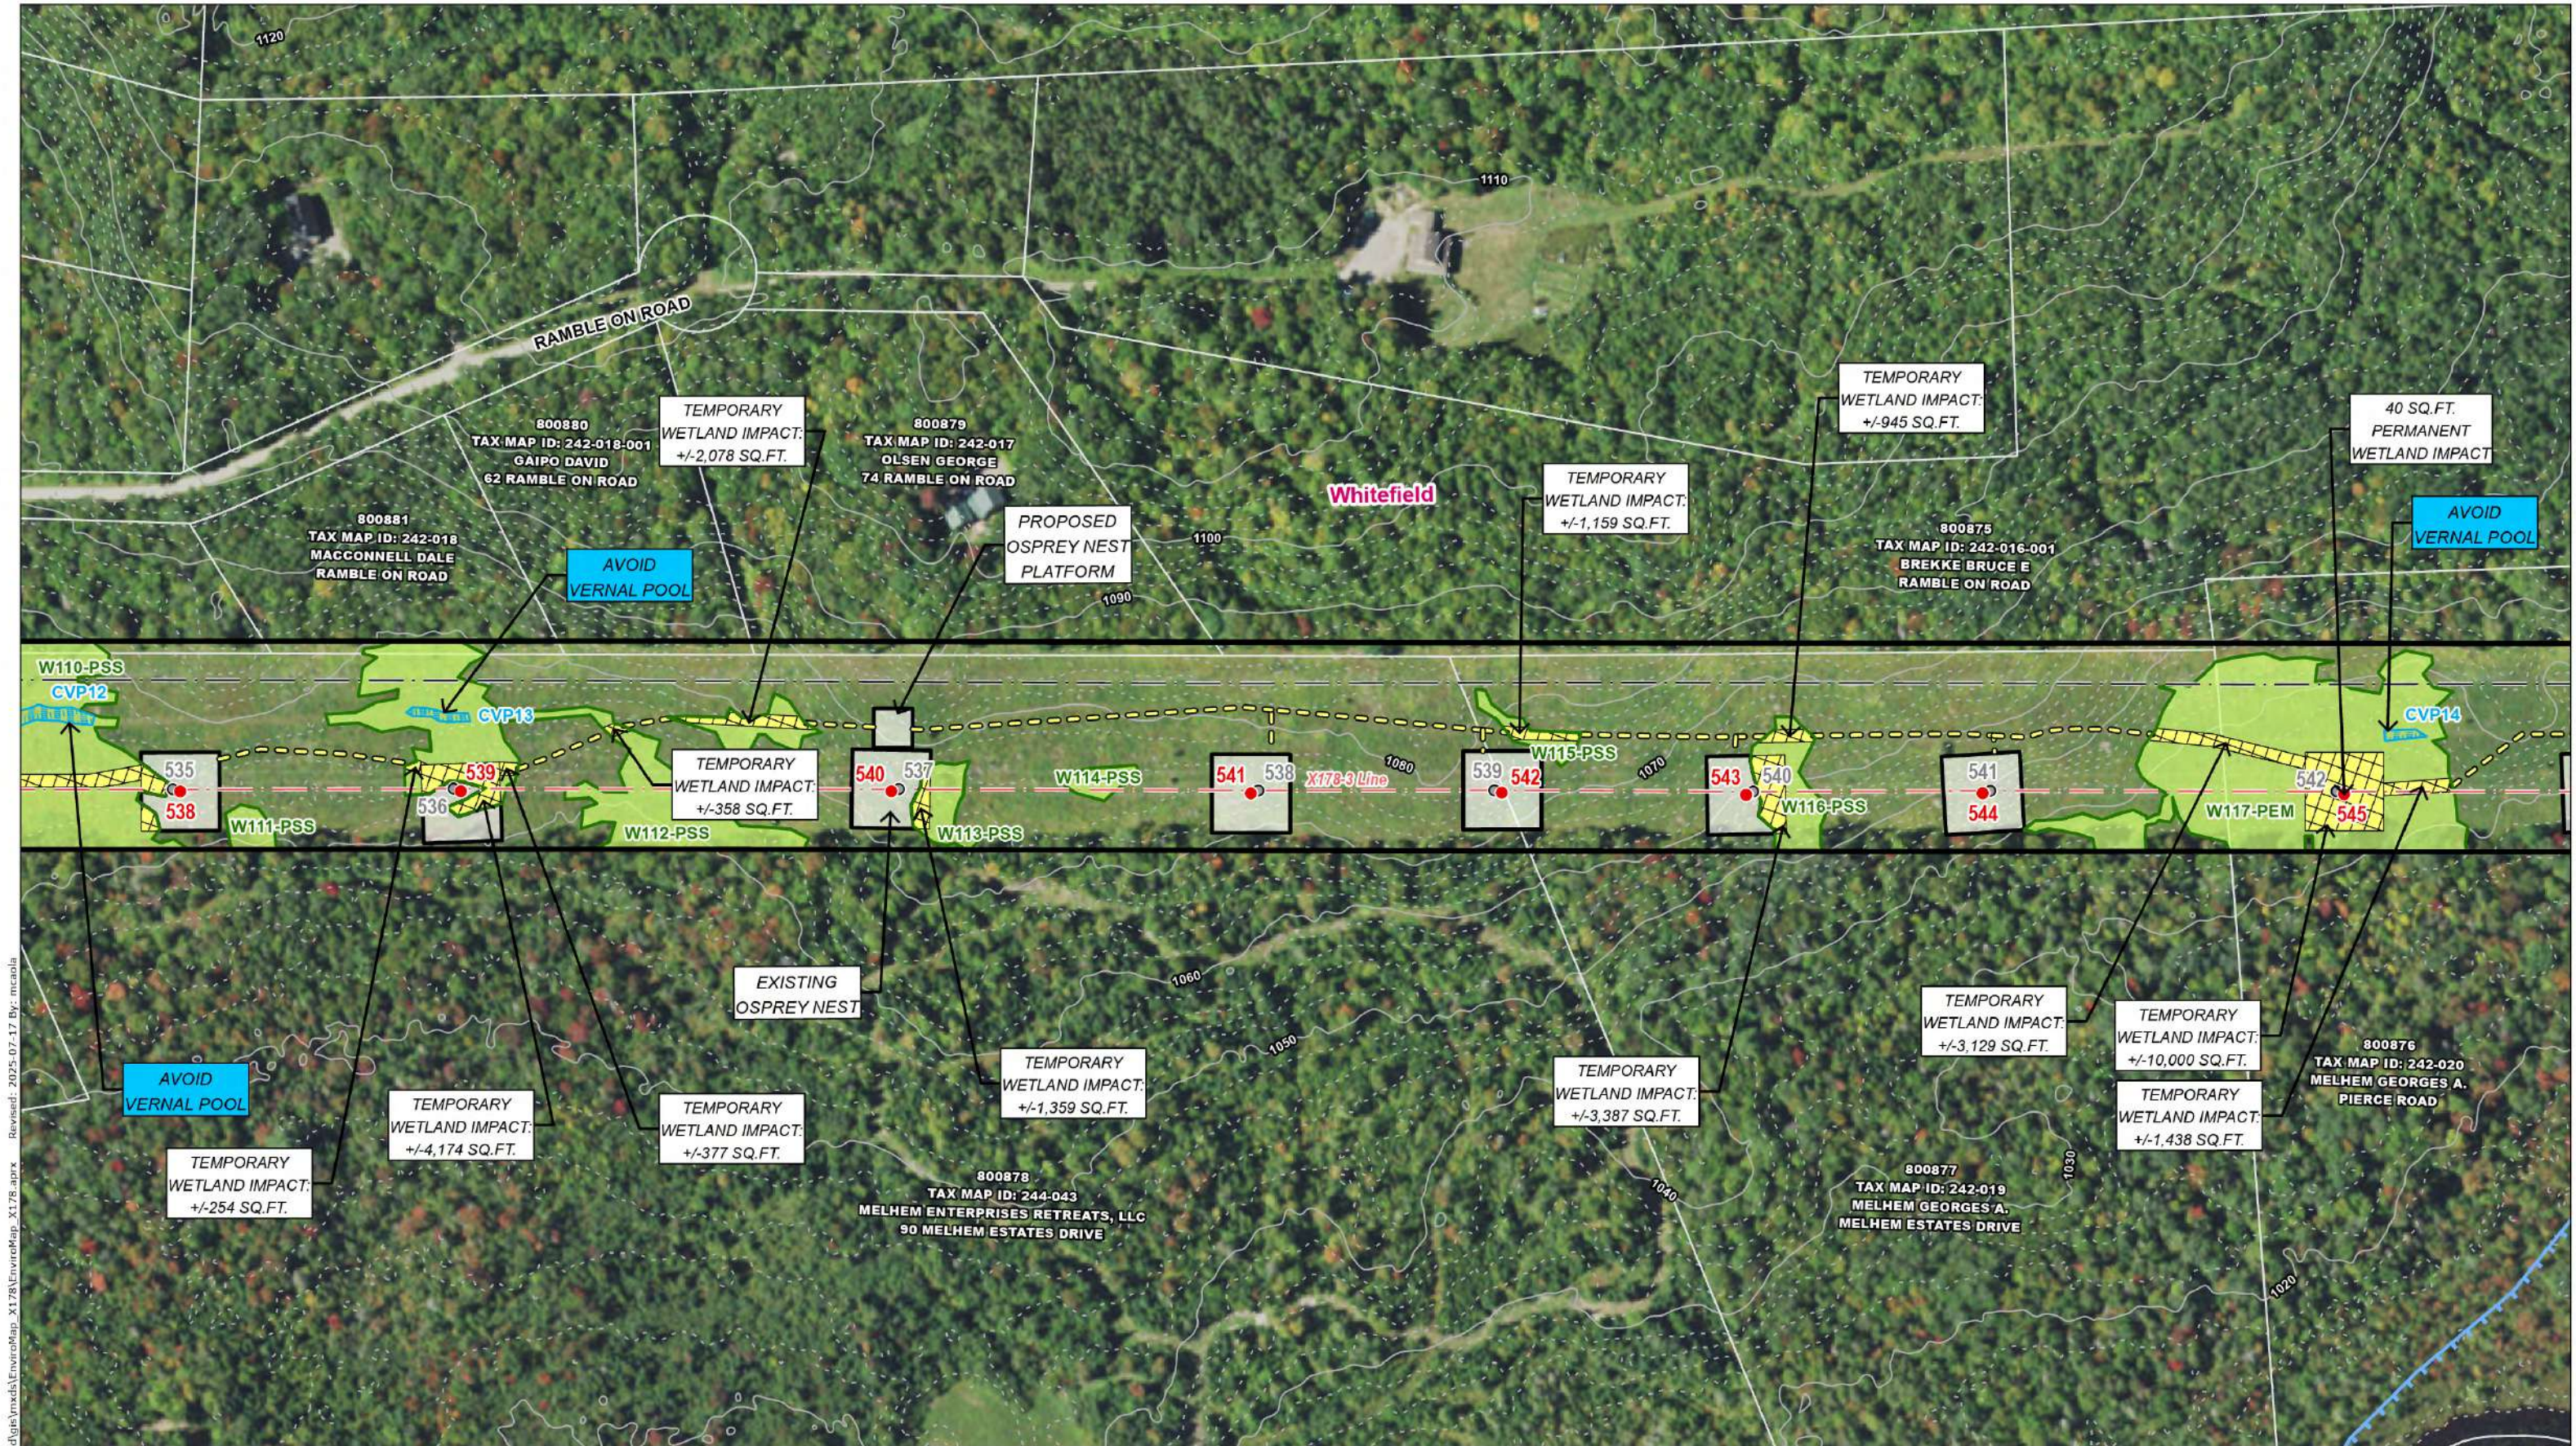

U:\1956\195602579\03_data\gis_cad\gis\mxd\EnviroMap_X178.aprx
Revised: 2025-07-17 By: mcaola

INDEX MAP

Legend


- Existing Structure - Existing Structure to be Removed - Proposed Structure - Existing Right-Of-Way (ROW) - Overhead Eversource Line - Overhead Distribution Line - Existing Access - Off-ROW Access with Pending Rights (or Agreement Renewal) - Access Road to be Improved - Proposed Access	- Temporary Construction Matting - Upland Construction Matting - Stone Work Pad - Eversource Owned Property - Parcel Boundary - Abutter Number - Municipal Boundary 2ft Contour 10ft Contour	- Confirmed Vernal Pool Extent - Potential Vernal Pool Extent - Field Delineated Ephemeral Watercourse - Field Delineated Intermittent Watercourse - Field Delineated Perennial Watercourse - Field Delineated Wetland Boundary Outline - Field Delineated Wetland - Open Water	- FEMA 100-Year Flood Zone - FEMA Floodway - Priority Resource Area - Potential Turtle Overwintering Habitat	- Railroad - Stone Wall - Gate - Culvert - Area of Limited Tree Clearing
---	--	---	--	--

Map Notes:
Coordinate System: NAD 1983 StatePlane New Hampshire FIPS 2800 Feet
Data source: Existing ROW lines, structures, and transmission lines provided Eversource Energy. Wetlands, watercourses, and vernal pools delineated and verified by Stantec May 2023. Additional sources include: FEMA, NH Granit.
Basemap: NAIP 2021

Eversource Energy

Eversource X-178-3 - Transmission Line Rebuild Project (Northern Segment) Environmental Map Set

Whitefield, NH	MAP SHEET 23 of 31
Date: July 17, 2025	

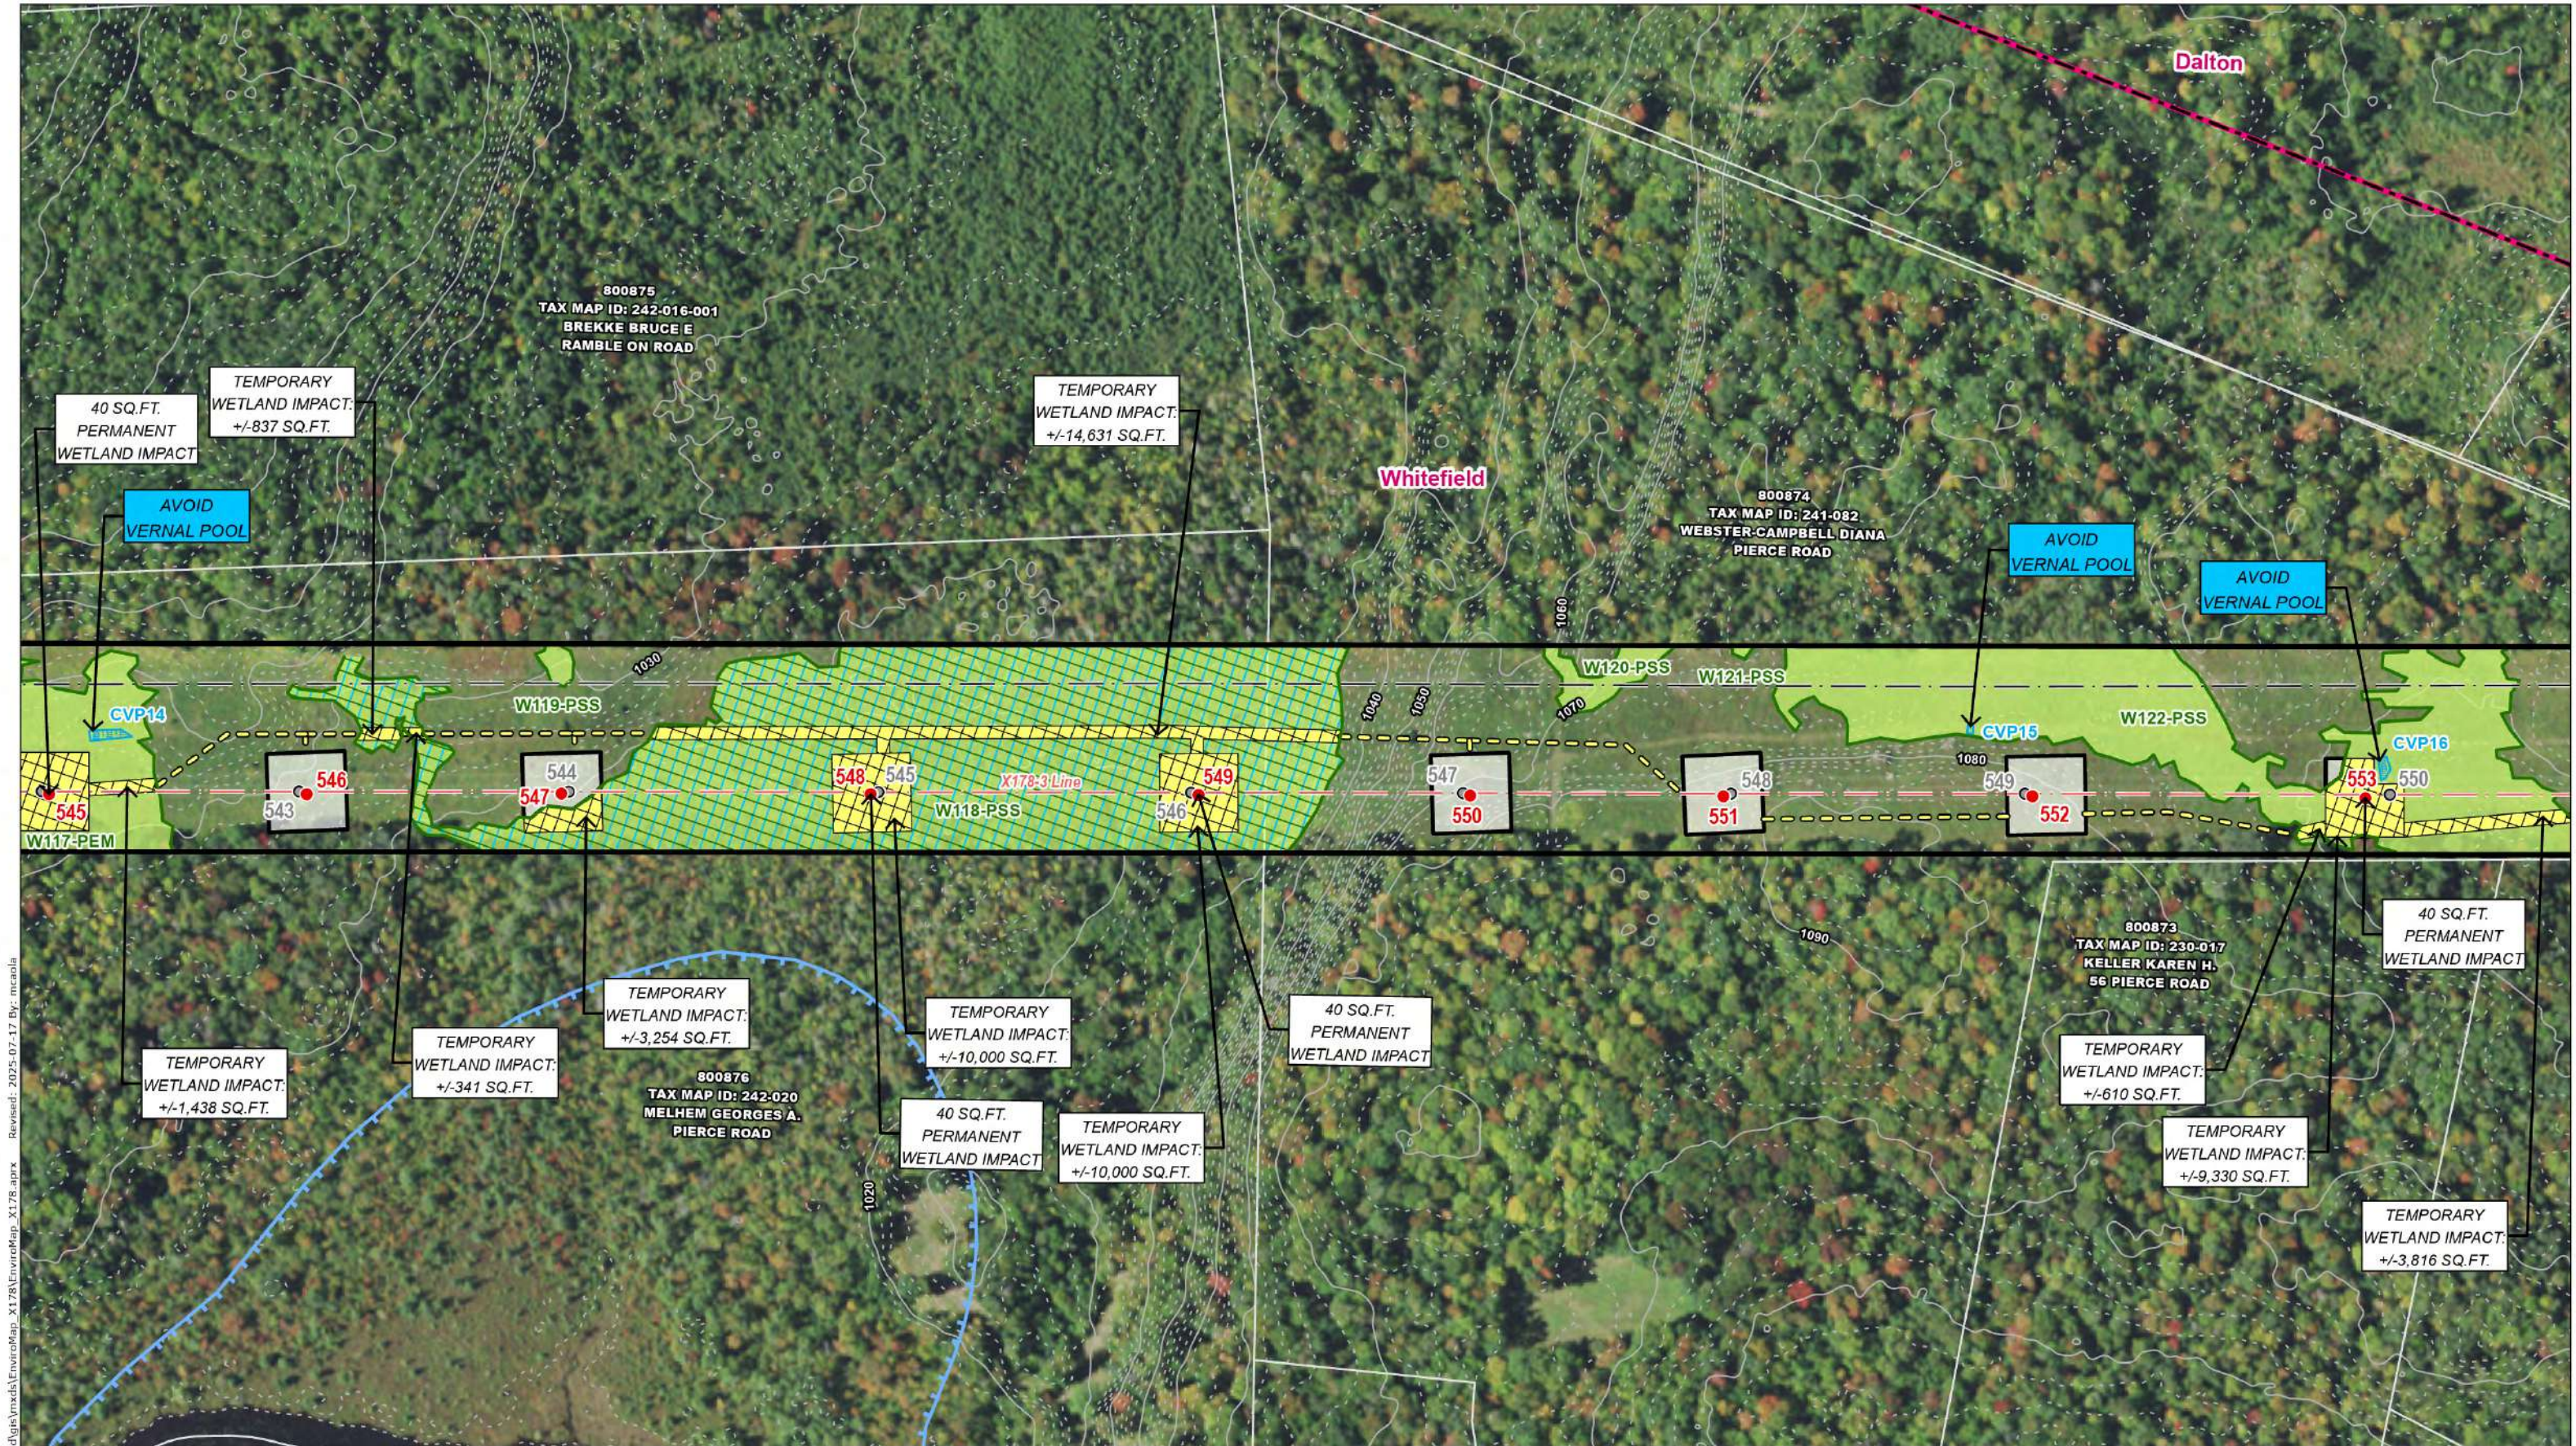

U:\1956\195602579\03_data\gis_cad\gis\mxd\EnviroMap_X178.aprx
Revised: 2025-07-17 By: mcaola

INDEX MAP

Legend

Existing Structure	Temporary Construction Matting	Confirmed Vernal Pool Extent	FEMA 100-Year Flood Zone	Railroad
Existing Structure to be Removed	Upland Construction Matting	Potential Vernal Pool Extent	FEMA Floodway	Stone Wall
Proposed Structure	Stone Work Pad	Field Delineated Ephemeral Watercourse	Priority Resource Area	Gate
Existing Right-Of-Way (ROW)	Eversource Owned Property	Field Delineated Intermittent Watercourse	Potential Turtle Overwintering Habitat	Culvert
Overhead Eversource Line	Parcel Boundary	Field Delineated Perennial Watercourse		Area of Limited Tree Clearing
Overhead Distribution Line	Abutter Number	Field Delineated Wetland Boundary Outline		
Existing Access	Municipal Boundary	Field Delineated Wetland		
Off-ROW Access with Pending Rights (or Agreement Renewal)	2ft Contour	Open Water		
Access Road to be Improved	10ft Contour			
Proposed Access				


Map Notes:
Coordinate System: NAD 1983 StatePlane New Hampshire FIPS 2800 Feet
Data source: Existing ROW lines, structures, and transmission lines provided Eversource Energy. Wetlands, watercourses, and vernal pools delineated and verified by Stantec May 2023. Additional sources include: FEMA, NH Grant.
Basemap: NAIP 2021

EVERSOURCE ENERGY

Matthew ARSENAULT
No. 278
CERTIFIED WETLAND SCIENTIST

Eversource X-178-3 - Transmission Line Rebuild Project (Northern Segment) Environmental Map Set

Whitefield, NH	MAP SHEET 24 of 31
Date: July 17, 2025	

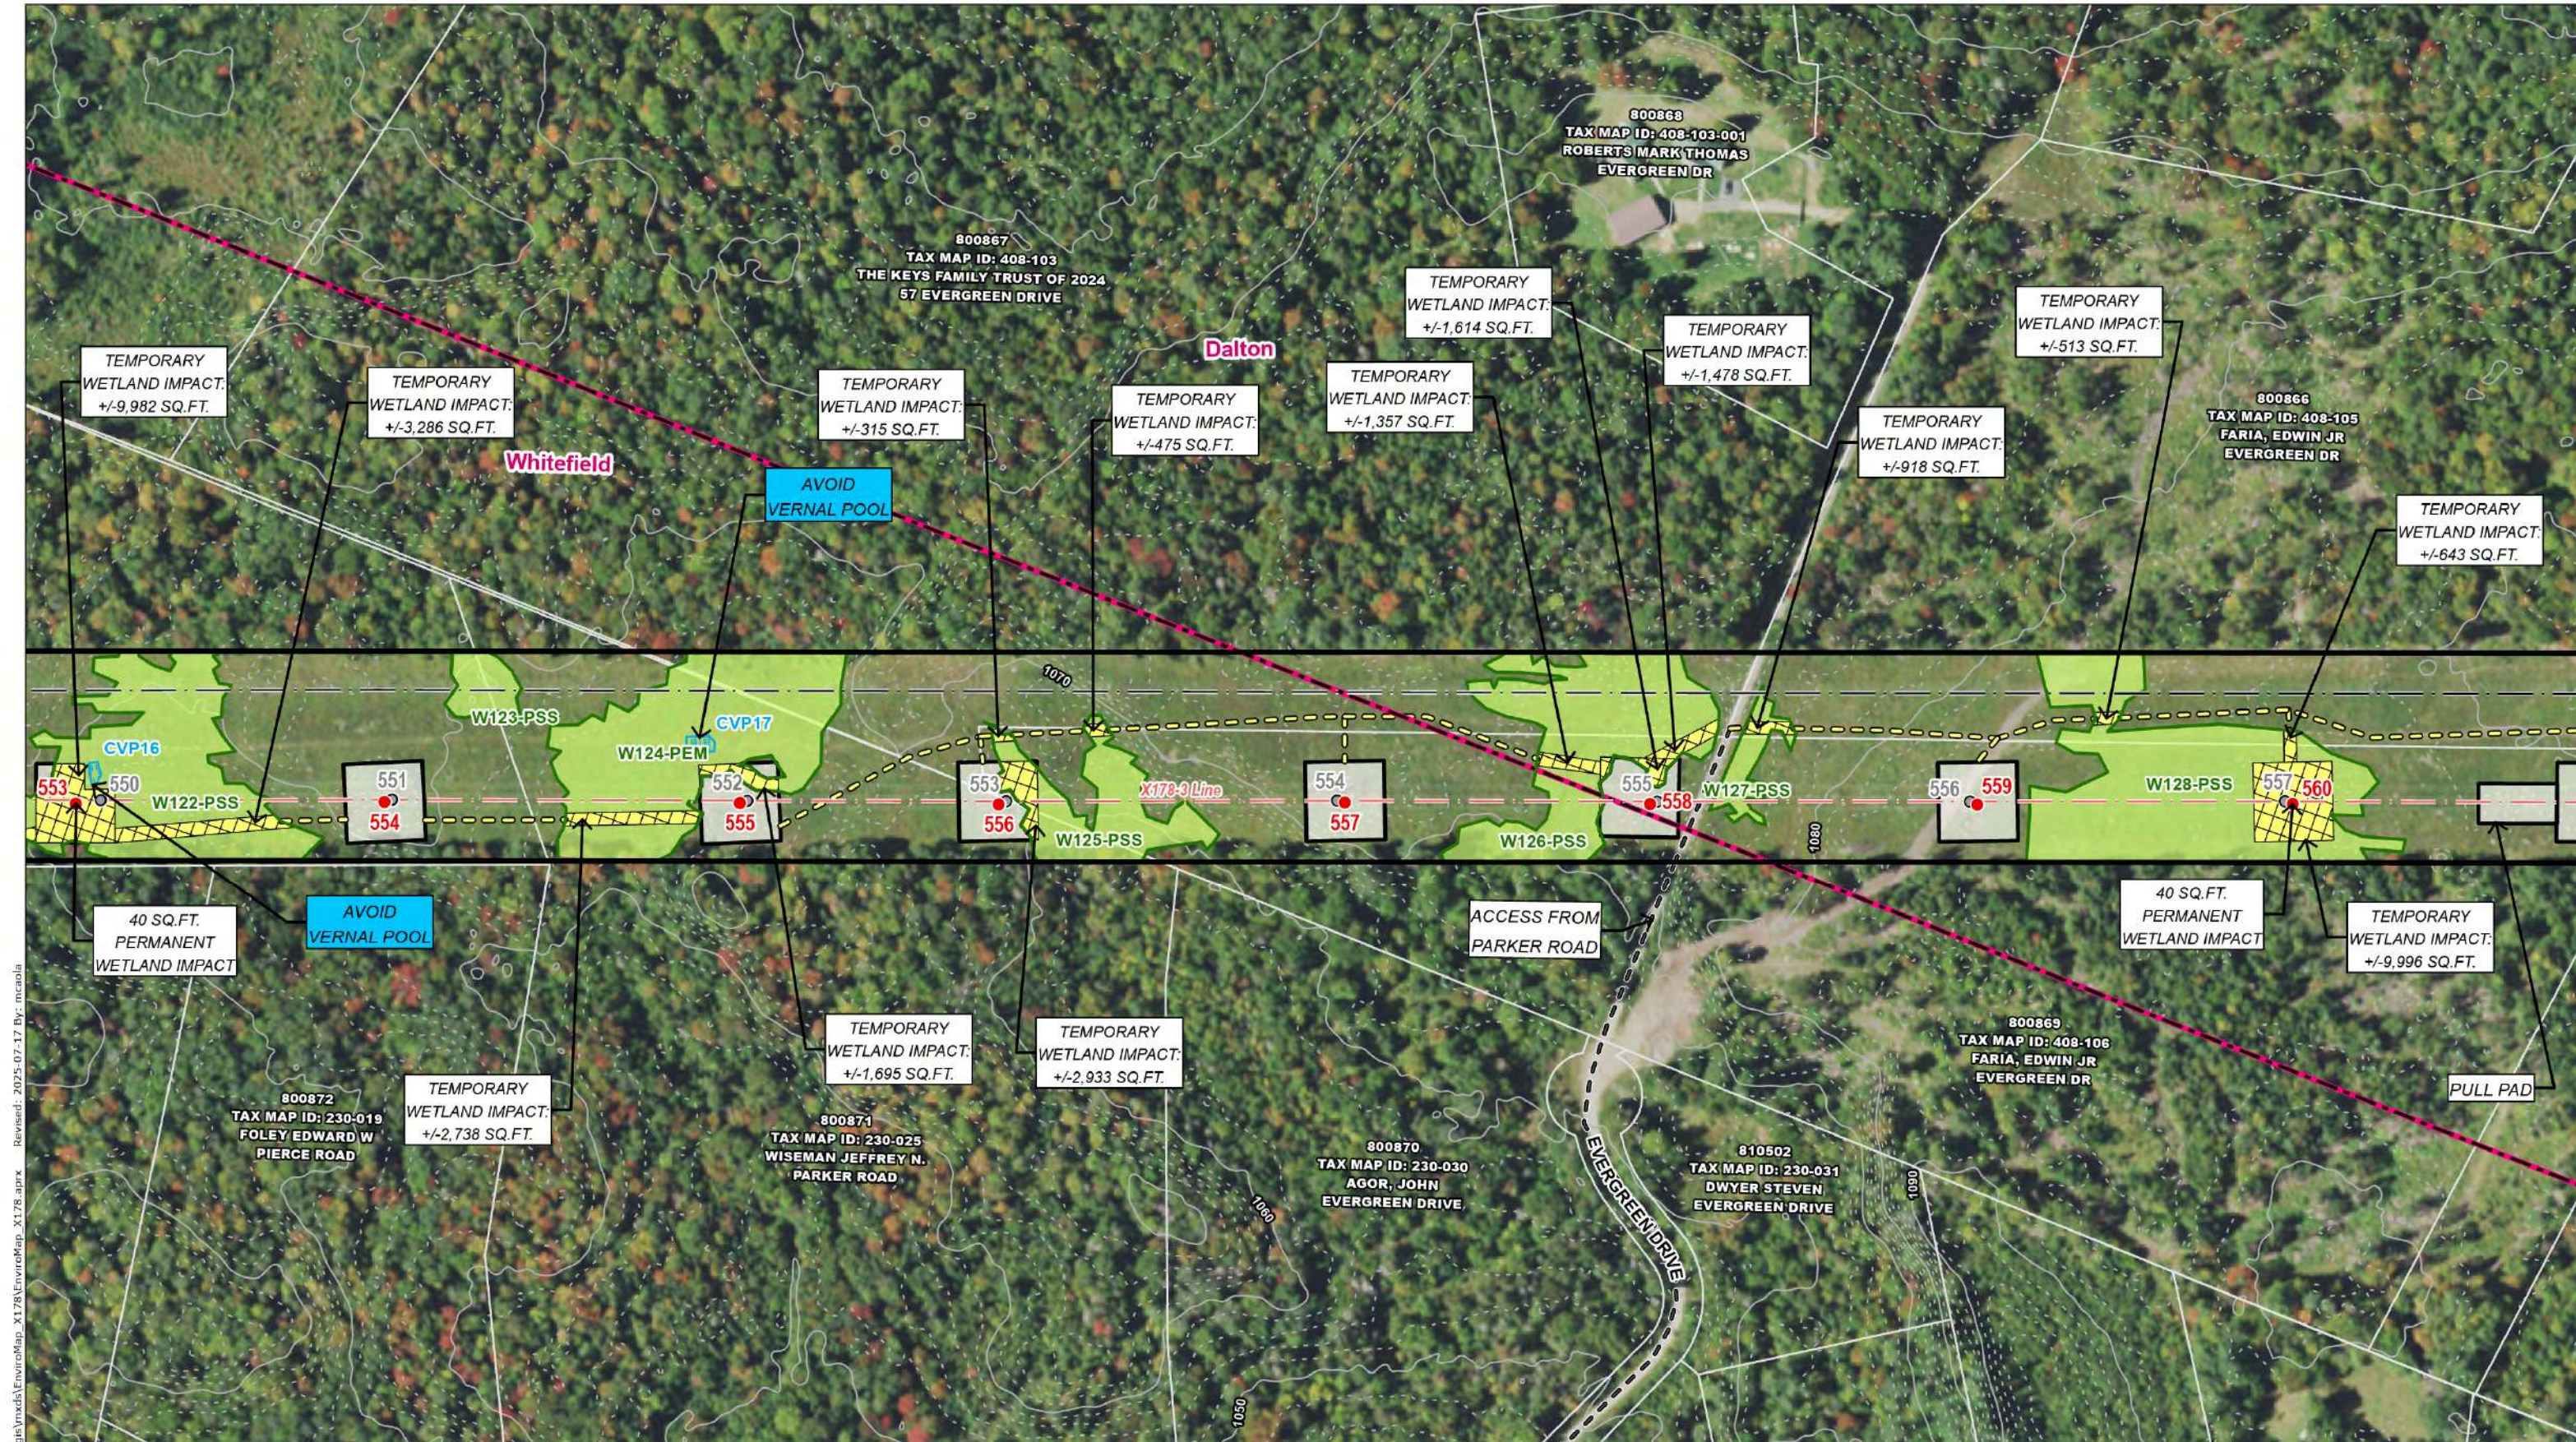

U:\1056\195602579\03_data\gis_cad\gis\mxd\EnviroMap_X178.aprx
Revised: 2025-07-17 By: mcaola

INDEX MAP

Legend

- Existing Structure - Existing Structure to be Removed - Proposed Structure - Existing Right-Of-Way (ROW) - Overhead Eversource Line - Overhead Distribution Line - Existing Access - Off-ROW Access with Pending Rights (or Agreement Renewal) - Access Road to be Improved - Proposed Access	- Temporary Construction Matting - Upland Construction Matting - Stone Work Pad - Eversource Owned Property - Parcel Boundary - Abutter Number - Municipal Boundary 2ft Contour 10ft Contour	- Confirmed Vernal Pool Extent - Potential Vernal Pool Extent - Field Delineated Ephemeral Watercourse - Field Delineated Intermittent Watercourse - Field Delineated Perennial Watercourse - Field Delineated Wetland Boundary Outline - Field Delineated Wetland - Open Water	- FEMA 100-Year Flood Zone - FEMA Floodway - Priority Resource Area - Potential Turtle Overwintering Habitat	- Railroad - Stone Wall - Gate - Culvert - Area of Limited Tree Clearing
---	--	---	--	--

Map Notes:

Coordinate System: NAD 1983 StatePlane New Hampshire FIPS 2800 Feet
Data source: Existing ROW lines, structures, and transmission lines provided Eversource Energy. Wetlands, watercourses, and vernal pools delineated and verified by Stantec May 2023. Additional sources include: FEMA, NH Grant.
Basemap: NAIP 2021

Eversource ENERGY
Eversource X-178-3 - Transmission Line Rebuild Project (Northern Segment) Environmental Map Set

Whitefield/Dalton, NH
Date: July 17, 2025

MAP SHEET 25 of 31



U:\1956\195602579\03_data\gis_cad\gis\mxds\EnviroMap_X178.aprx Revised: 2025-07-17 By: mcaola

INDEX MAP

Legend

● Existing Structure	Temporary Construction Matting	Confirmed Vernal Pool Extent	FEMA 100-Year Flood Zone	✈ Railroad
○ Existing Structure to be Removed	Upland Construction Matting	Potential Vernal Pool Extent	FEMA Floodway	□ Stone Wall
● Proposed Structure	Stone Work Pad	Field Delineated Ephemeral Watercourse	Priority Resource Area	⬮ Gate
— Existing Right-Of-Way (ROW)	Eversource Owned Property	Field Delineated Intermittent Watercourse	Potential Turtle Overwintering Habitat	⬮ Culvert
— Overhead Eversource Line	Parcel Boundary	Field Delineated Perennial Watercourse		■ Area of Limited Tree Clearing
— Overhead Distribution Line	Abutter Number	Field Delineated Wetland Boundary Outline		
— Existing Access	806- Municipal Boundary	Field Delineated Wetland		
— Off-ROW Access with Pending Rights (or Agreement Renewal)	2ft Contour	Open Water		
— Access Road to be Improved	10ft Contour			
— Proposed Access				


Map Notes:
Coordinate System: NAD 1983 StatePlane New Hampshire FIPS 2800 Feet
Data source: Existing ROW lines, structures, and transmission lines provided Eversource Energy. Wetlands, watercourses, and vernal pools delineated and verified by Stantec May 2023. Additional sources include: FEMA, NH Granit.
Basemap: NAIP 2021

Eversource ENERGY

Eversource X-178-3 - Transmission Line Rebuild Project (Northern Segment) Environmental Map Set

Whitefield/Dalton, NH	MAP SHEET 26 of 31
Date: July 17, 2025	

U:\1956\195602579\03_data\gis_cad\gis\mxds\EnviroMap_X178.aprx
Revised: 2025-07-17 By: mcaola

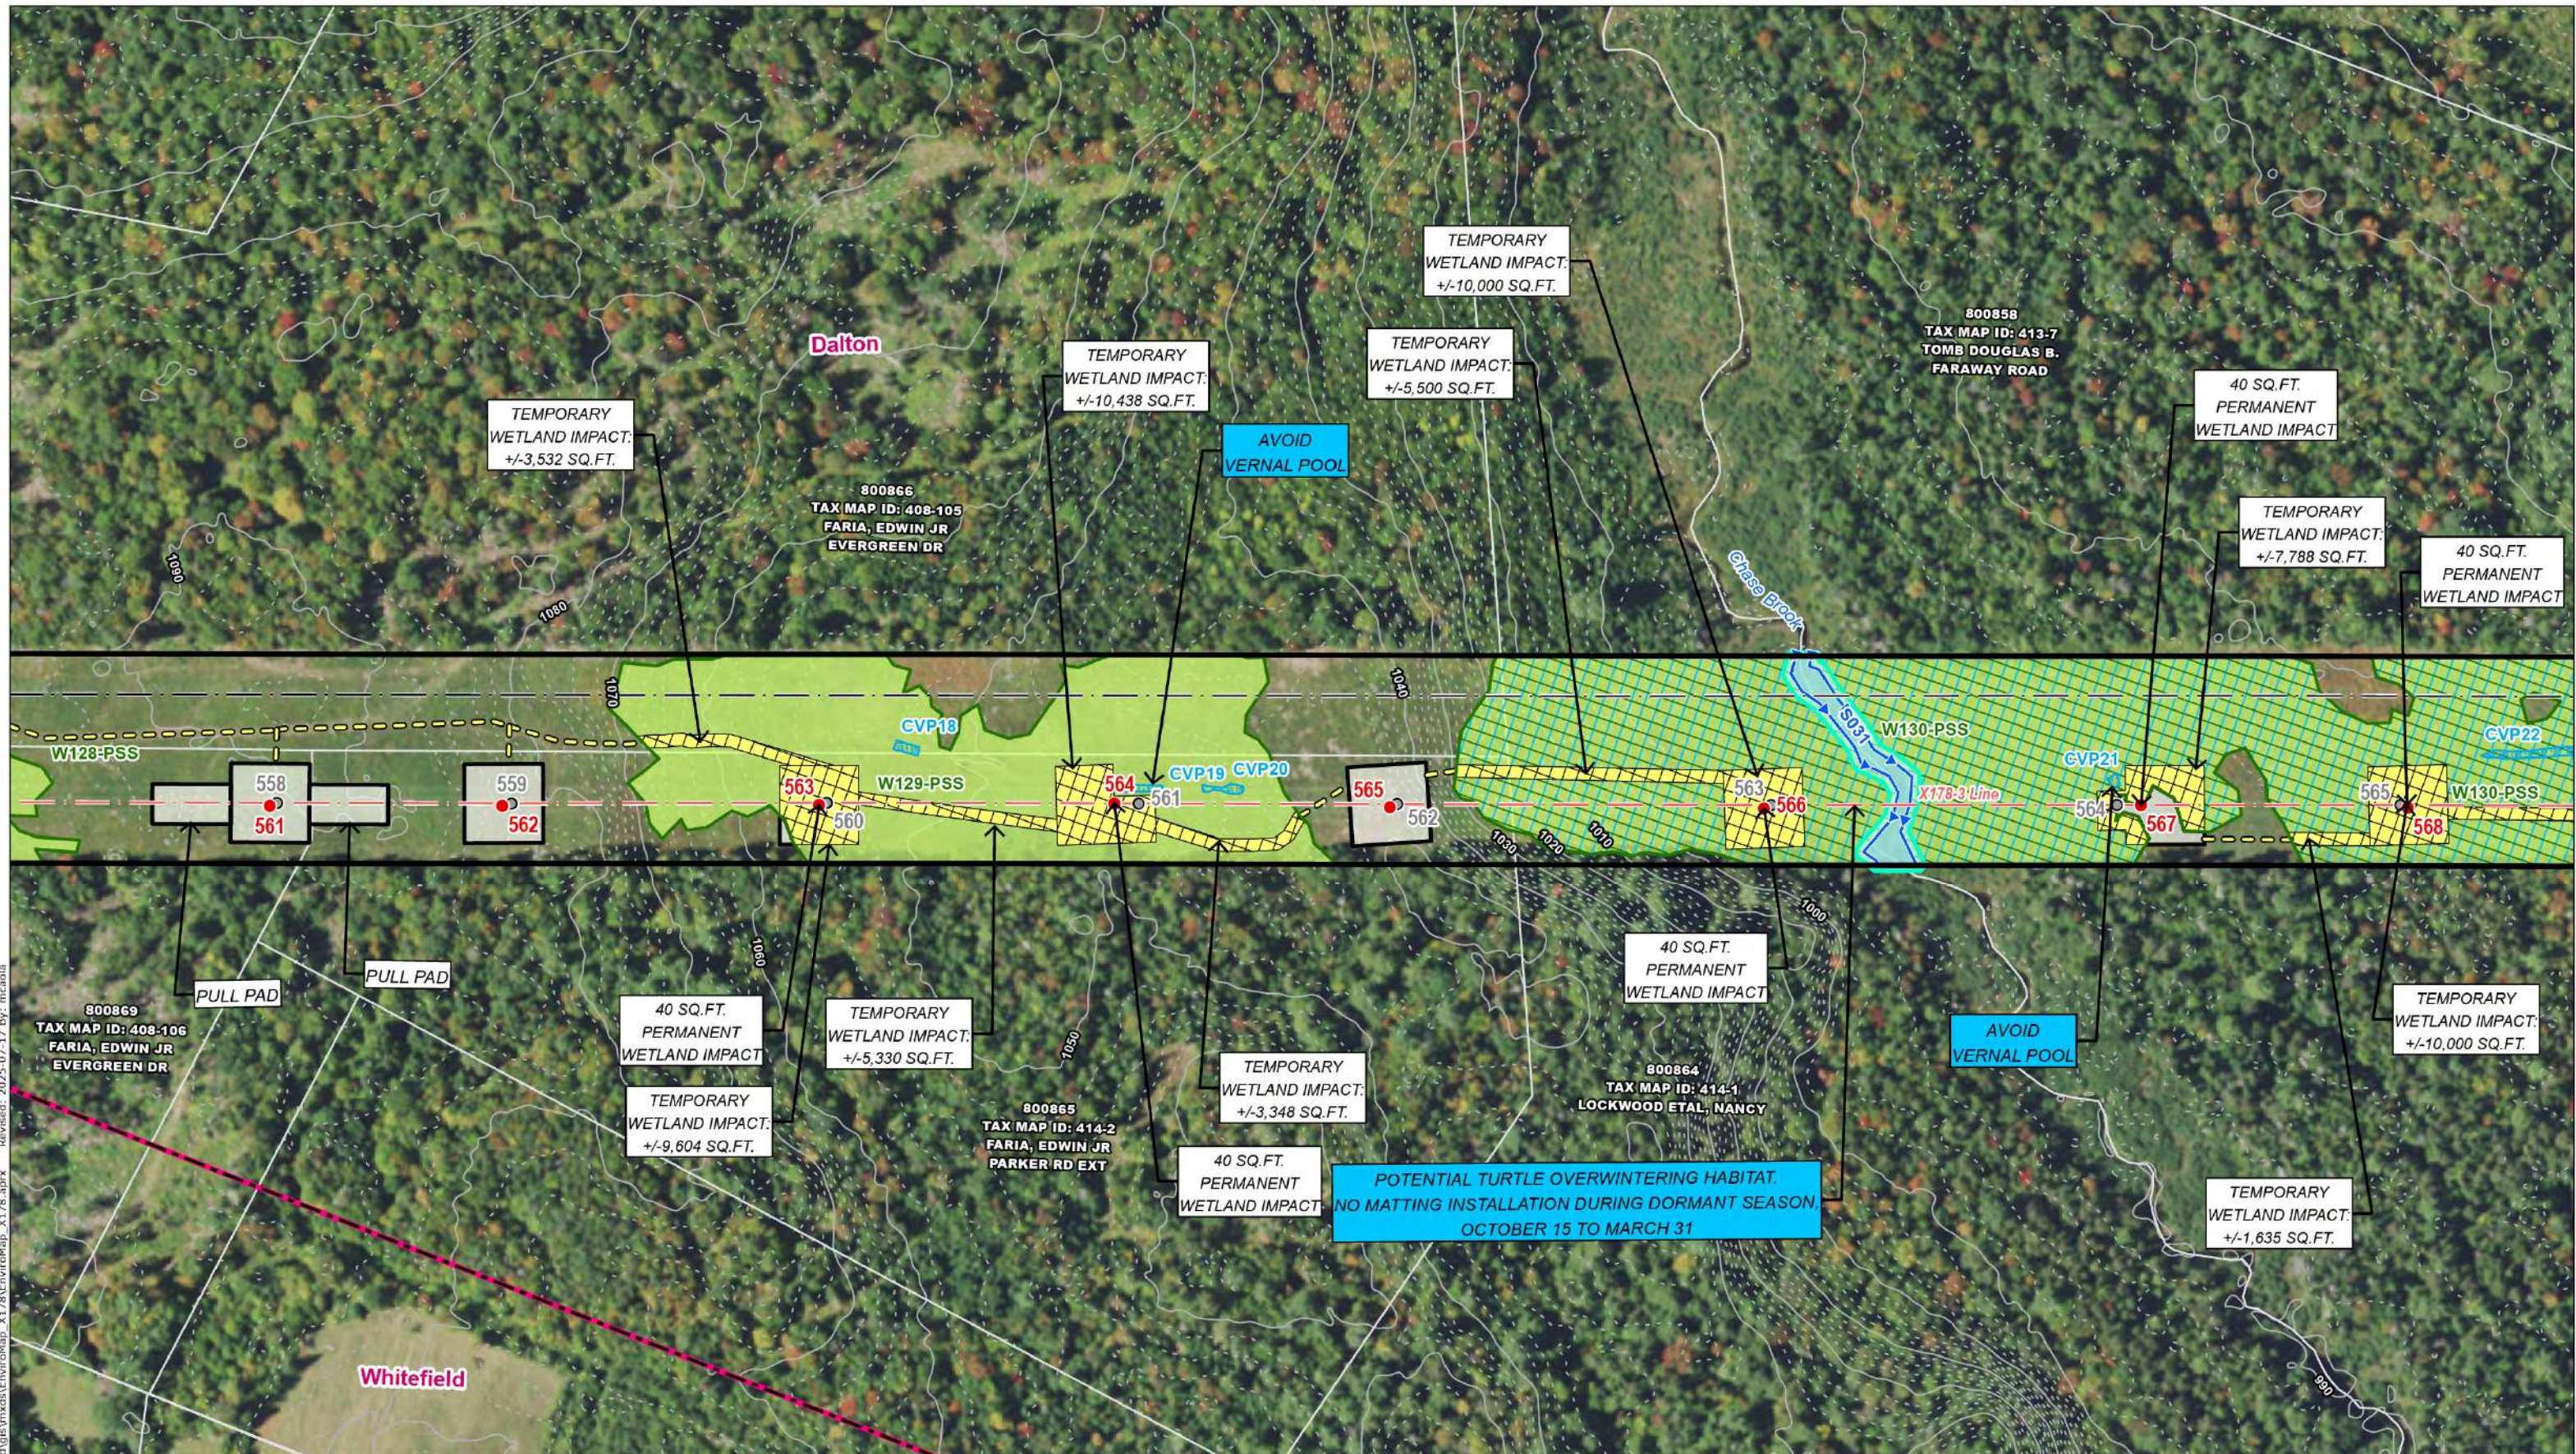

INDEX MAP

Legend

Existing Structure	Temporary Construction Matting	Confirmed Vernal Pool Extent	FEMA 100-Year Flood Zone	Railroad
Existing Structure to be Removed	Upland Construction Matting	Potential Vernal Pool Extent	FEMA Floodway	Stone Wall
Proposed Structure	Stone Work Pad	Field Delineated Ephemeral Watercourse	Priority Resource Area	Gate
Existing Right-Of-Way (ROW)	Eversource Owned Property	Field Delineated Intermittent Watercourse	Potential Turtle Overwintering Habitat	Culvert
Overhead Eversource Line	Parcel Boundary	Field Delineated Perennial Watercourse		Area of Limited Tree Clearing
Overhead Distribution Line	Abutter Number	Field Delineated Wetland Boundary Outline		
Existing Access	Municipal Boundary	Field Delineated Wetland		
Off-ROW Access with Pending Rights (or Agreement Renewal)	2ft Contour	Open Water		
Access Road to be Improved	10ft Contour			
Proposed Access				

Map Notes:

Coordinate System: NAD 1983 StatePlane New Hampshire FIPS 2800 Feet
Data source: Existing ROW lines, structures, and transmission lines provided Eversource Energy. Wetlands, watercourses, and vernal pools delineated and verified by Stantec May 2023. Additional sources include: FEMA, NH Granit.
Basemap: NAIP 2021

1 inch = 200 feet
0 50 100 200 Feet

Eversource Energy
Eversource X-178-3 - Transmission Line Rebuild Project (Northern Segment) Environmental Map Set

Whitefield/Dalton, NH
Date: July 17, 2025

MAP SHEET 27 of 31




U:\1956\195602579\03_data\gis_cad\figs\mxds\EnviroMap_X178.aprx
Revised: 2025-07-17 By: mcaola




Legend

- | | | | | |
|---|--|---|--|--|
| <ul style="list-style-type: none">Existing StructureExisting Structure to be RemovedProposed StructureExisting Right-Of-Way (ROW)Overhead Eversource LineOverhead Distribution LineExisting AccessOff-ROW Access with Pending Rights (or Agreement Renewal)Access Road to be ImprovedProposed Access | <ul style="list-style-type: none">Temporary Construction MattingUpland Construction MattingStone Work PadEversource Owned PropertyParcel BoundaryAbutter NumberMunicipal Boundary2ft Contour10ft Contour | <ul style="list-style-type: none">Confirmed Vernal Pool ExtentPotential Vernal Pool ExtentField Delineated Ephemeral WatercourseField Delineated Intermittent WatercourseField Delineated Perennial WatercourseField Delineated Wetland Boundary OutlineField Delineated WetlandOpen Water | <ul style="list-style-type: none">FEMA 100-Year Flood ZoneFEMA FloodwayPriority Resource AreaPotential Turtle Overwintering Habitat | <ul style="list-style-type: none">RailroadStone WallGateCulvertArea of Limited Tree Clearing |
|---|--|---|--|--|
- Map Notes:**
Coordinate System: NAD 1983 StatePlane New Hampshire FIPS 2800 Feet
Data source: Existing ROW lines, structures, and transmission lines provided Eversource Energy. Wetlands, watercourses, and vernal pools delineated and verified by Stantec May 2023. Additional sources include: FEMA, NH Granit.
Basemap: NAIP 2021

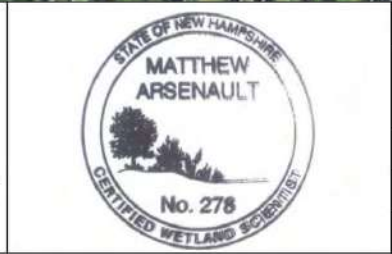

EVERSOURCE ENERGY	
Eversource X-178-3 - Transmission Line Rebuild Project (Northern Segment) Environmental Map Set	
Dalton, NH	MAP SHEET 28 of 31
Date: July 17, 2025	

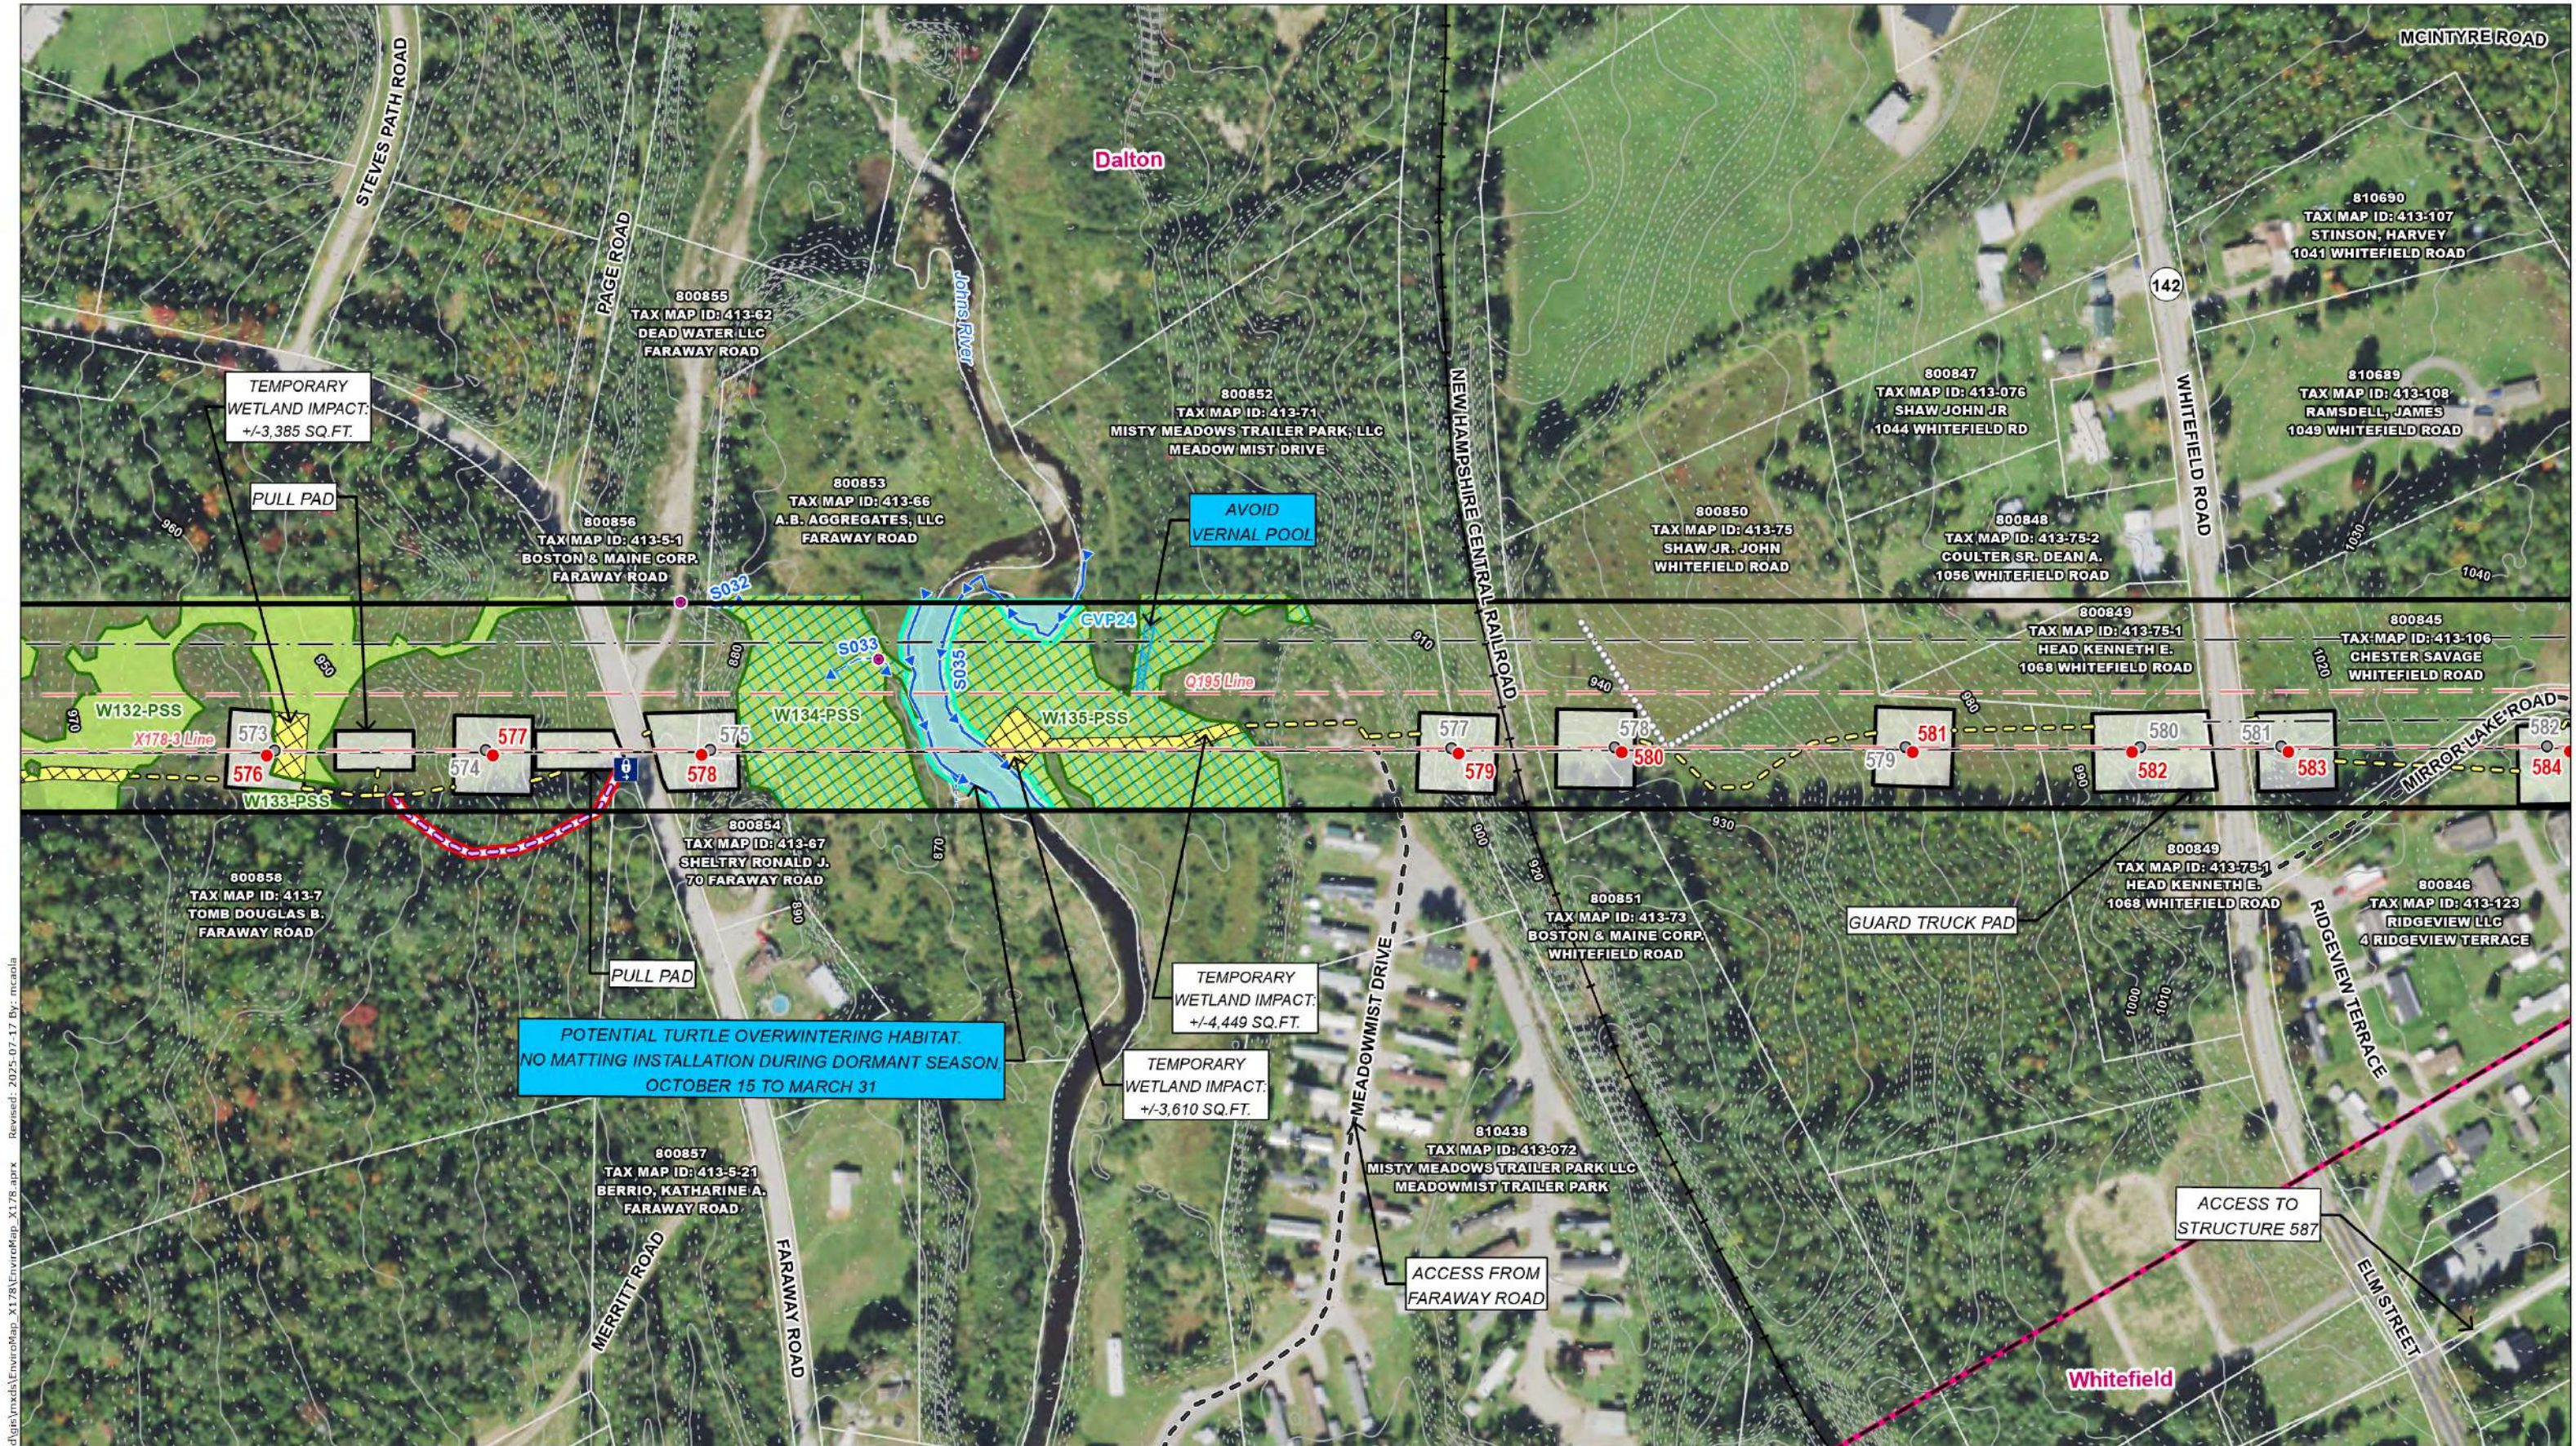

U:\1956\195602579\03_data\gis_cad\figs\mxd\EnviroMap_X178.aprx
Revised: 2025-07-17 By: mcaola

INDEX MAP

Legend

Existing Structure	Temporary Construction Matting	Confirmed Vernal Pool Extent	FEMA 100-Year Flood Zone	Railroad
Existing Structure to be Removed	Upland Construction Matting	Potential Vernal Pool Extent	FEMA Floodway	Stone Wall
Proposed Structure	Stone Work Pad	Field Delineated Ephemeral Watercourse	Priority Resource Area	Gate
Existing Right-Of-Way (ROW)	Eversource Owned Property	Field Delineated Intermittent Watercourse	Potential Turtle Overwintering Habitat	Culvert
Overhead Eversource Line	Parcel Boundary	Field Delineated Perennial Watercourse		Area of Limited Tree Clearing
Overhead Distribution Line	Abutter Number	Field Delineated Wetland Boundary Outline		
Existing Access	Municipal Boundary	Field Delineated Wetland		
Off-ROW Access with Pending Rights (or Agreement Renewal)	2ft Contour	Open Water		
Access Road to be Improved	10ft Contour			
Proposed Access				

Map Notes:
Coordinate System: NAD 1983 StatePlane New Hampshire FIPS 2800 Feet
Data source: Existing ROW lines, structures, and transmission lines provided Eversource Energy. Wetlands, watercourses, and vernal pools delineated and verified by Stantec May 2023. Additional sources include: FEMA, NH Grant.
Basemap: NAIP 2021


0 50 100 200 Feet

EVSOURCE ENERGY

Eversource X-178-3 - Transmission Line Rebuild Project (Northern Segment) Environmental Map Set

Dalton, NH	MAP SHEET 29 of 31
Date: July 17, 2025	

U:\1956\195602579\03_data\gis_cad\gis\mxds\EnviroMap_X178.aprx Revised: 2025-07-17 By: mcaola

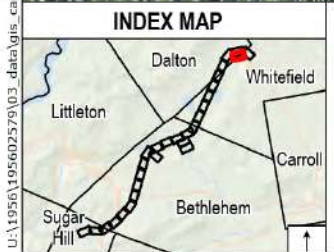



- Legend**
- Existing Structure
 - Existing Structure to be Removed
 - Proposed Structure
 - Existing Right-Of-Way (ROW)
 - Overhead Eversource Line
 - Overhead Distribution Line
 - Existing Access
 - Off-ROW Access with Pending Rights (or Agreement Renewal)
 - Access Road to be Improved
 - Proposed Access

- Temporary Construction Matting
- Upland Construction Matting
- Stone Work Pad
- Eversource Owned Property
- Parcel Boundary
- Abutter Number
- Municipal Boundary
- 2ft Contour
- 10ft Contour

- Confirmed Vernal Pool Extent
- Potential Vernal Pool Extent
- Field Delineated Ephemeral Watercourse
- Field Delineated Intermittent Watercourse
- Field Delineated Perennial Watercourse
- Field Delineated Wetland Boundary Outline
- Field Delineated Wetland
- Open Water

- FEMA 100-Year Flood Zone
- FEMA Floodway
- Priority Resource Area
- Potential Turtle Overwintering Habitat

- Railroad
- Stone Wall
- Gate
- Culvert
- Area of Limited Tree Clearing

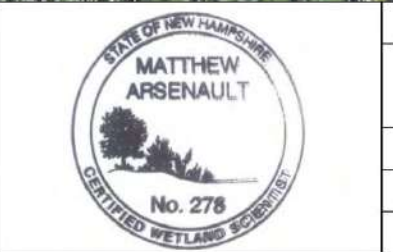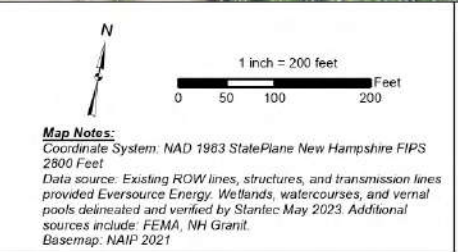

EVERSOURCE ENERGY	
Eversource X-178-3 - Transmission Line Rebuild Project (Northern Segment) Environmental Map Set	
Dalton, NH	MAP SHEET 30 of 31
Date: July 17, 2025	Stantec



U:\1956\195602579\03_data\gis_cad\gis\mxd\EnviroMap_X178.aprx
Revised: 2025-07-17 By: mcaola

INDEX MAP

Legend

Existing Structure	Temporary Construction Matting	Confirmed Vernal Pool Extent	FEMA 100-Year Flood Zone	Railroad
Existing Structure to be Removed	Upland Construction Matting	Potential Vernal Pool Extent	FEMA Floodway	Stone Wall
Proposed Structure	Stone Work Pad	Field Delineated Ephemeral Watercourse	Priority Resource Area	Gate
Existing Right-Of-Way (ROW)	Eversource Owned Property	Field Delineated Intermittent Watercourse	Potential Turtle Overwintering Habitat	Culvert
Overhead Eversource Line	Parcel Boundary	Field Delineated Perennial Watercourse		Area of Limited Tree Clearing
Overhead Distribution Line	Abutter Number	Field Delineated Wetland Boundary Outline		
Existing Access	Municipal Boundary	Field Delineated Wetland		
Off-ROW Access with Pending Rights (or Agreement Renewal)	2ft Contour	Open Water		
Access Road to be Improved	10ft Contour			
Proposed Access				

Map Notes:
Coordinate System: NAD 1983 StatePlane New Hampshire FIPS 2800 Feet
Data source: Existing ROW lines, structures, and transmission lines provided Eversource Energy. Wetlands, watercourses, and vernal pools delineated and verified by Stantec May 2023. Additional sources include: FEMA, NH Grant.
Basemap: NAIP 2021

Eversource ENERGY

Eversource X-178-3 - Transmission Line Rebuild Project (Northern Segment) Environmental Map Set

Whitefield/Dalton, NH	MAP SHEET 31 of 31
Date: July 17, 2025	